




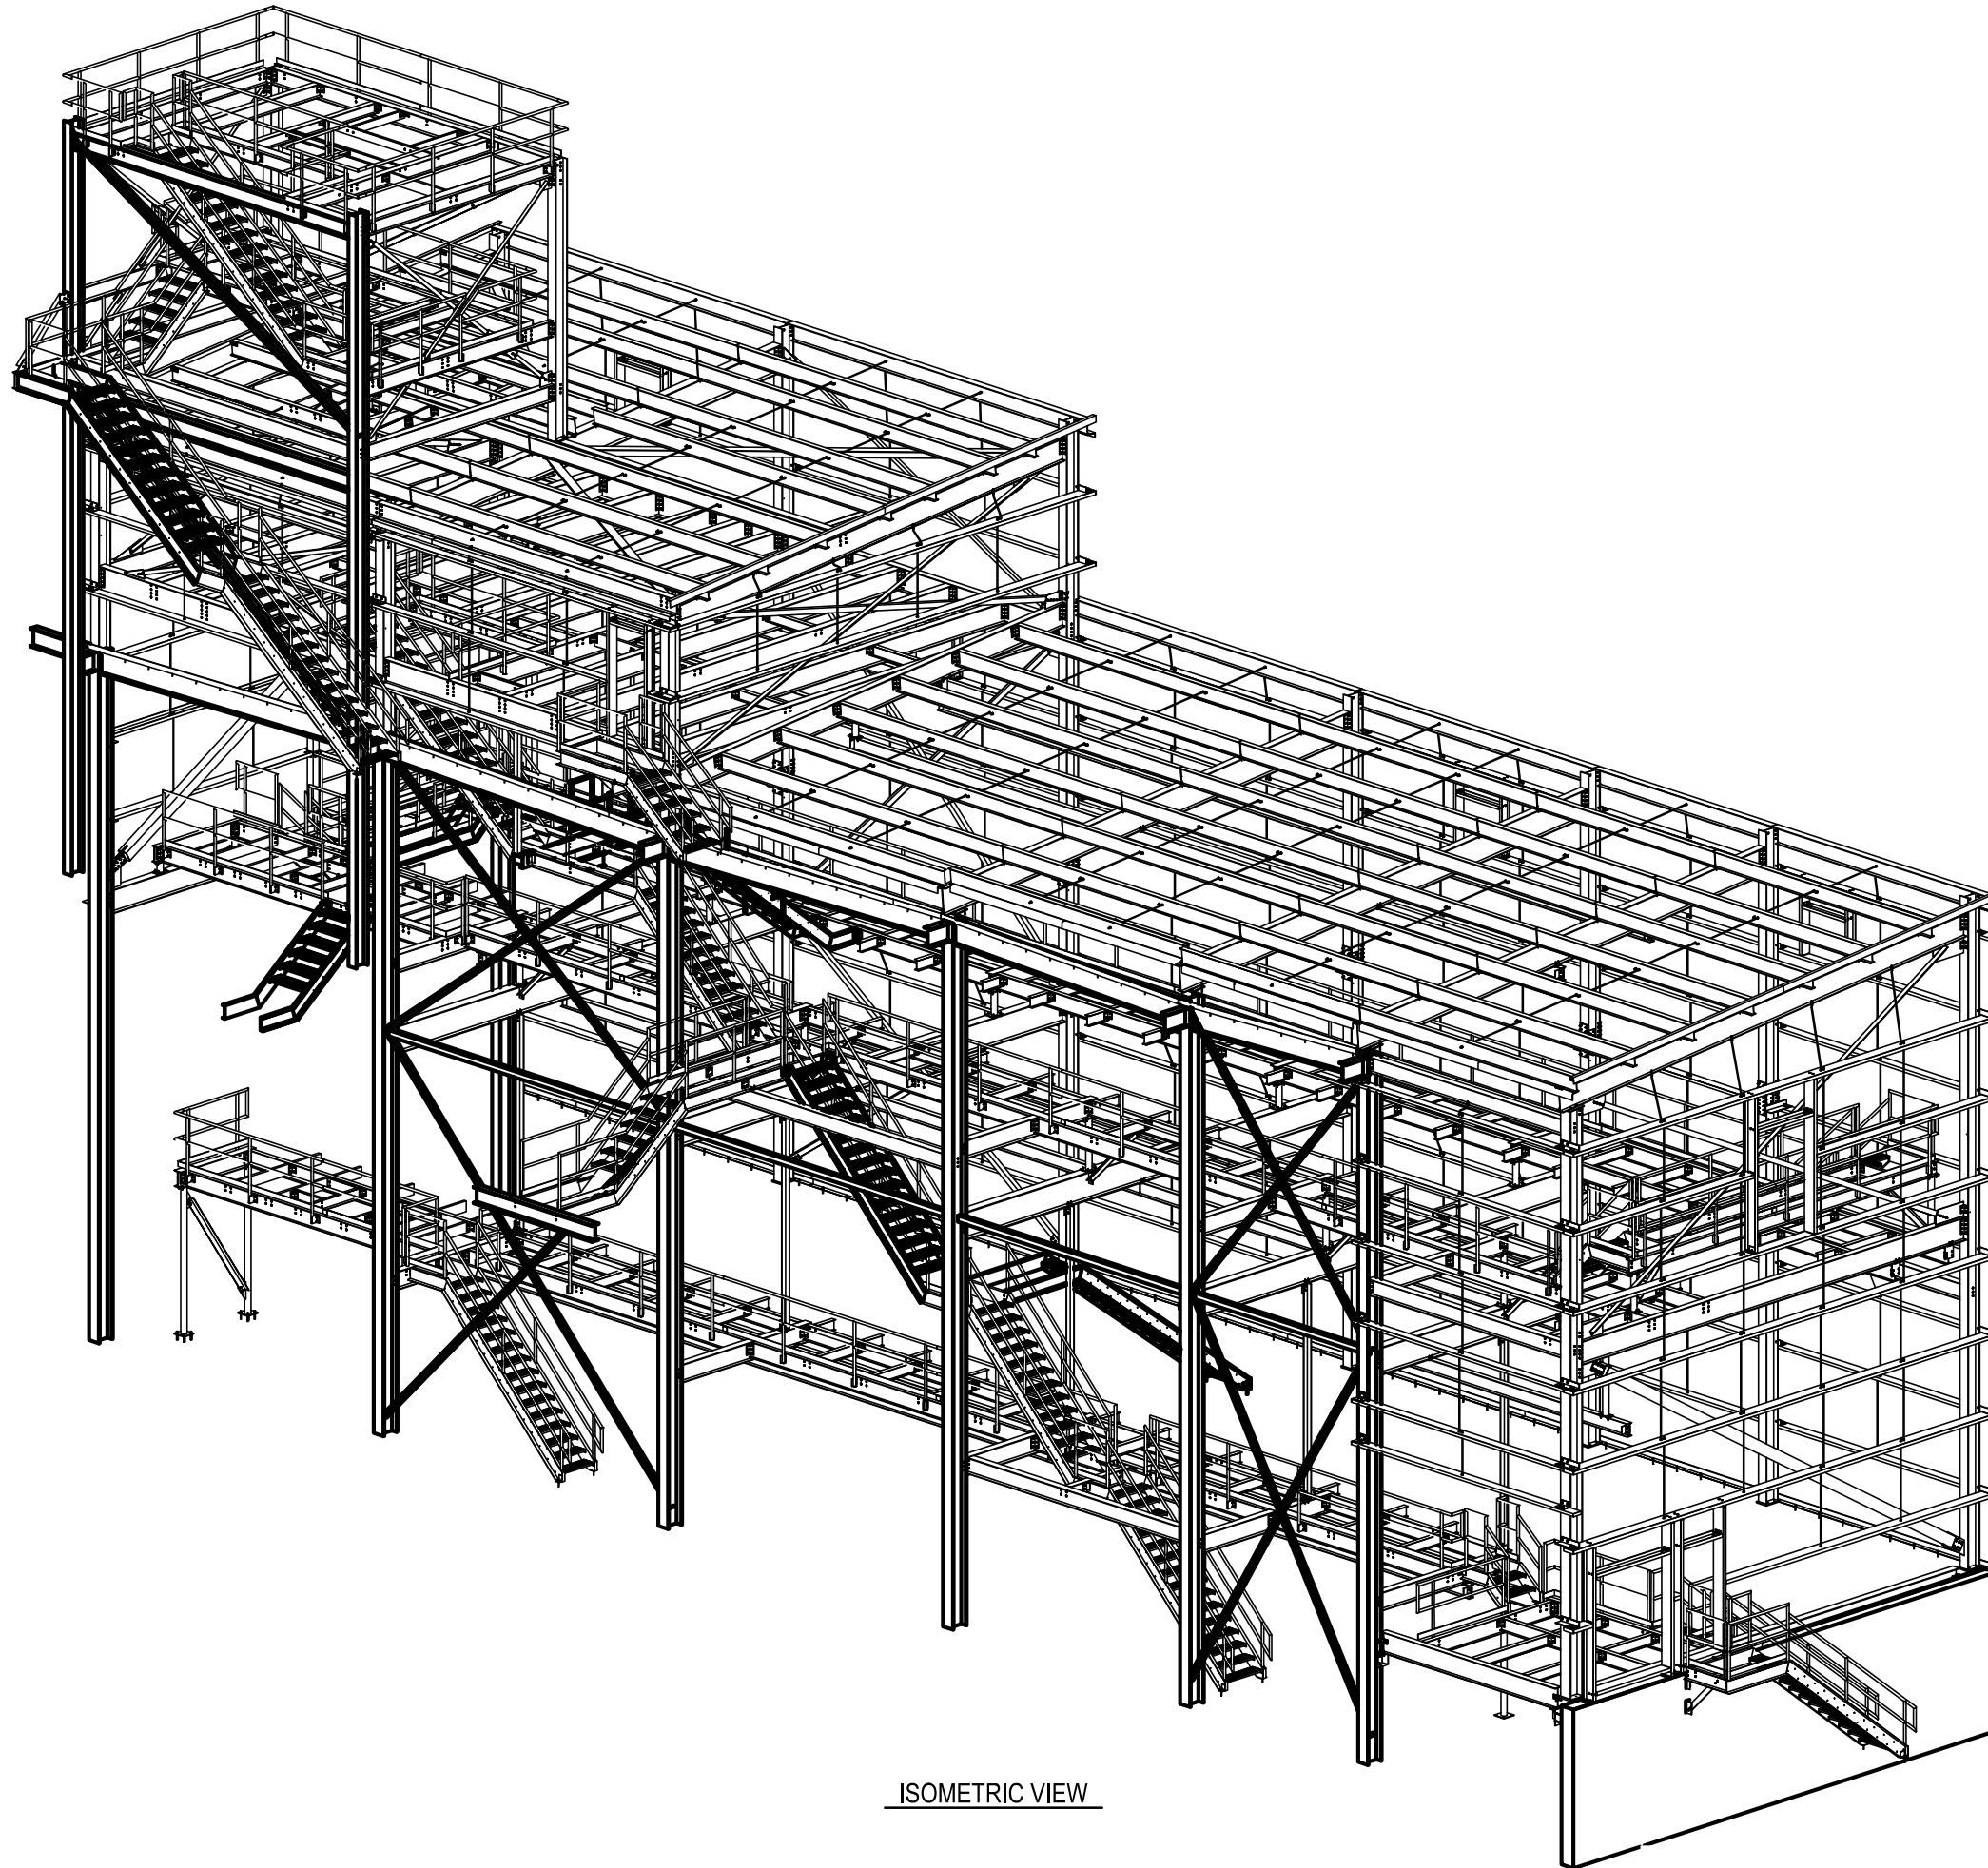


ISOMETRIC VIEW

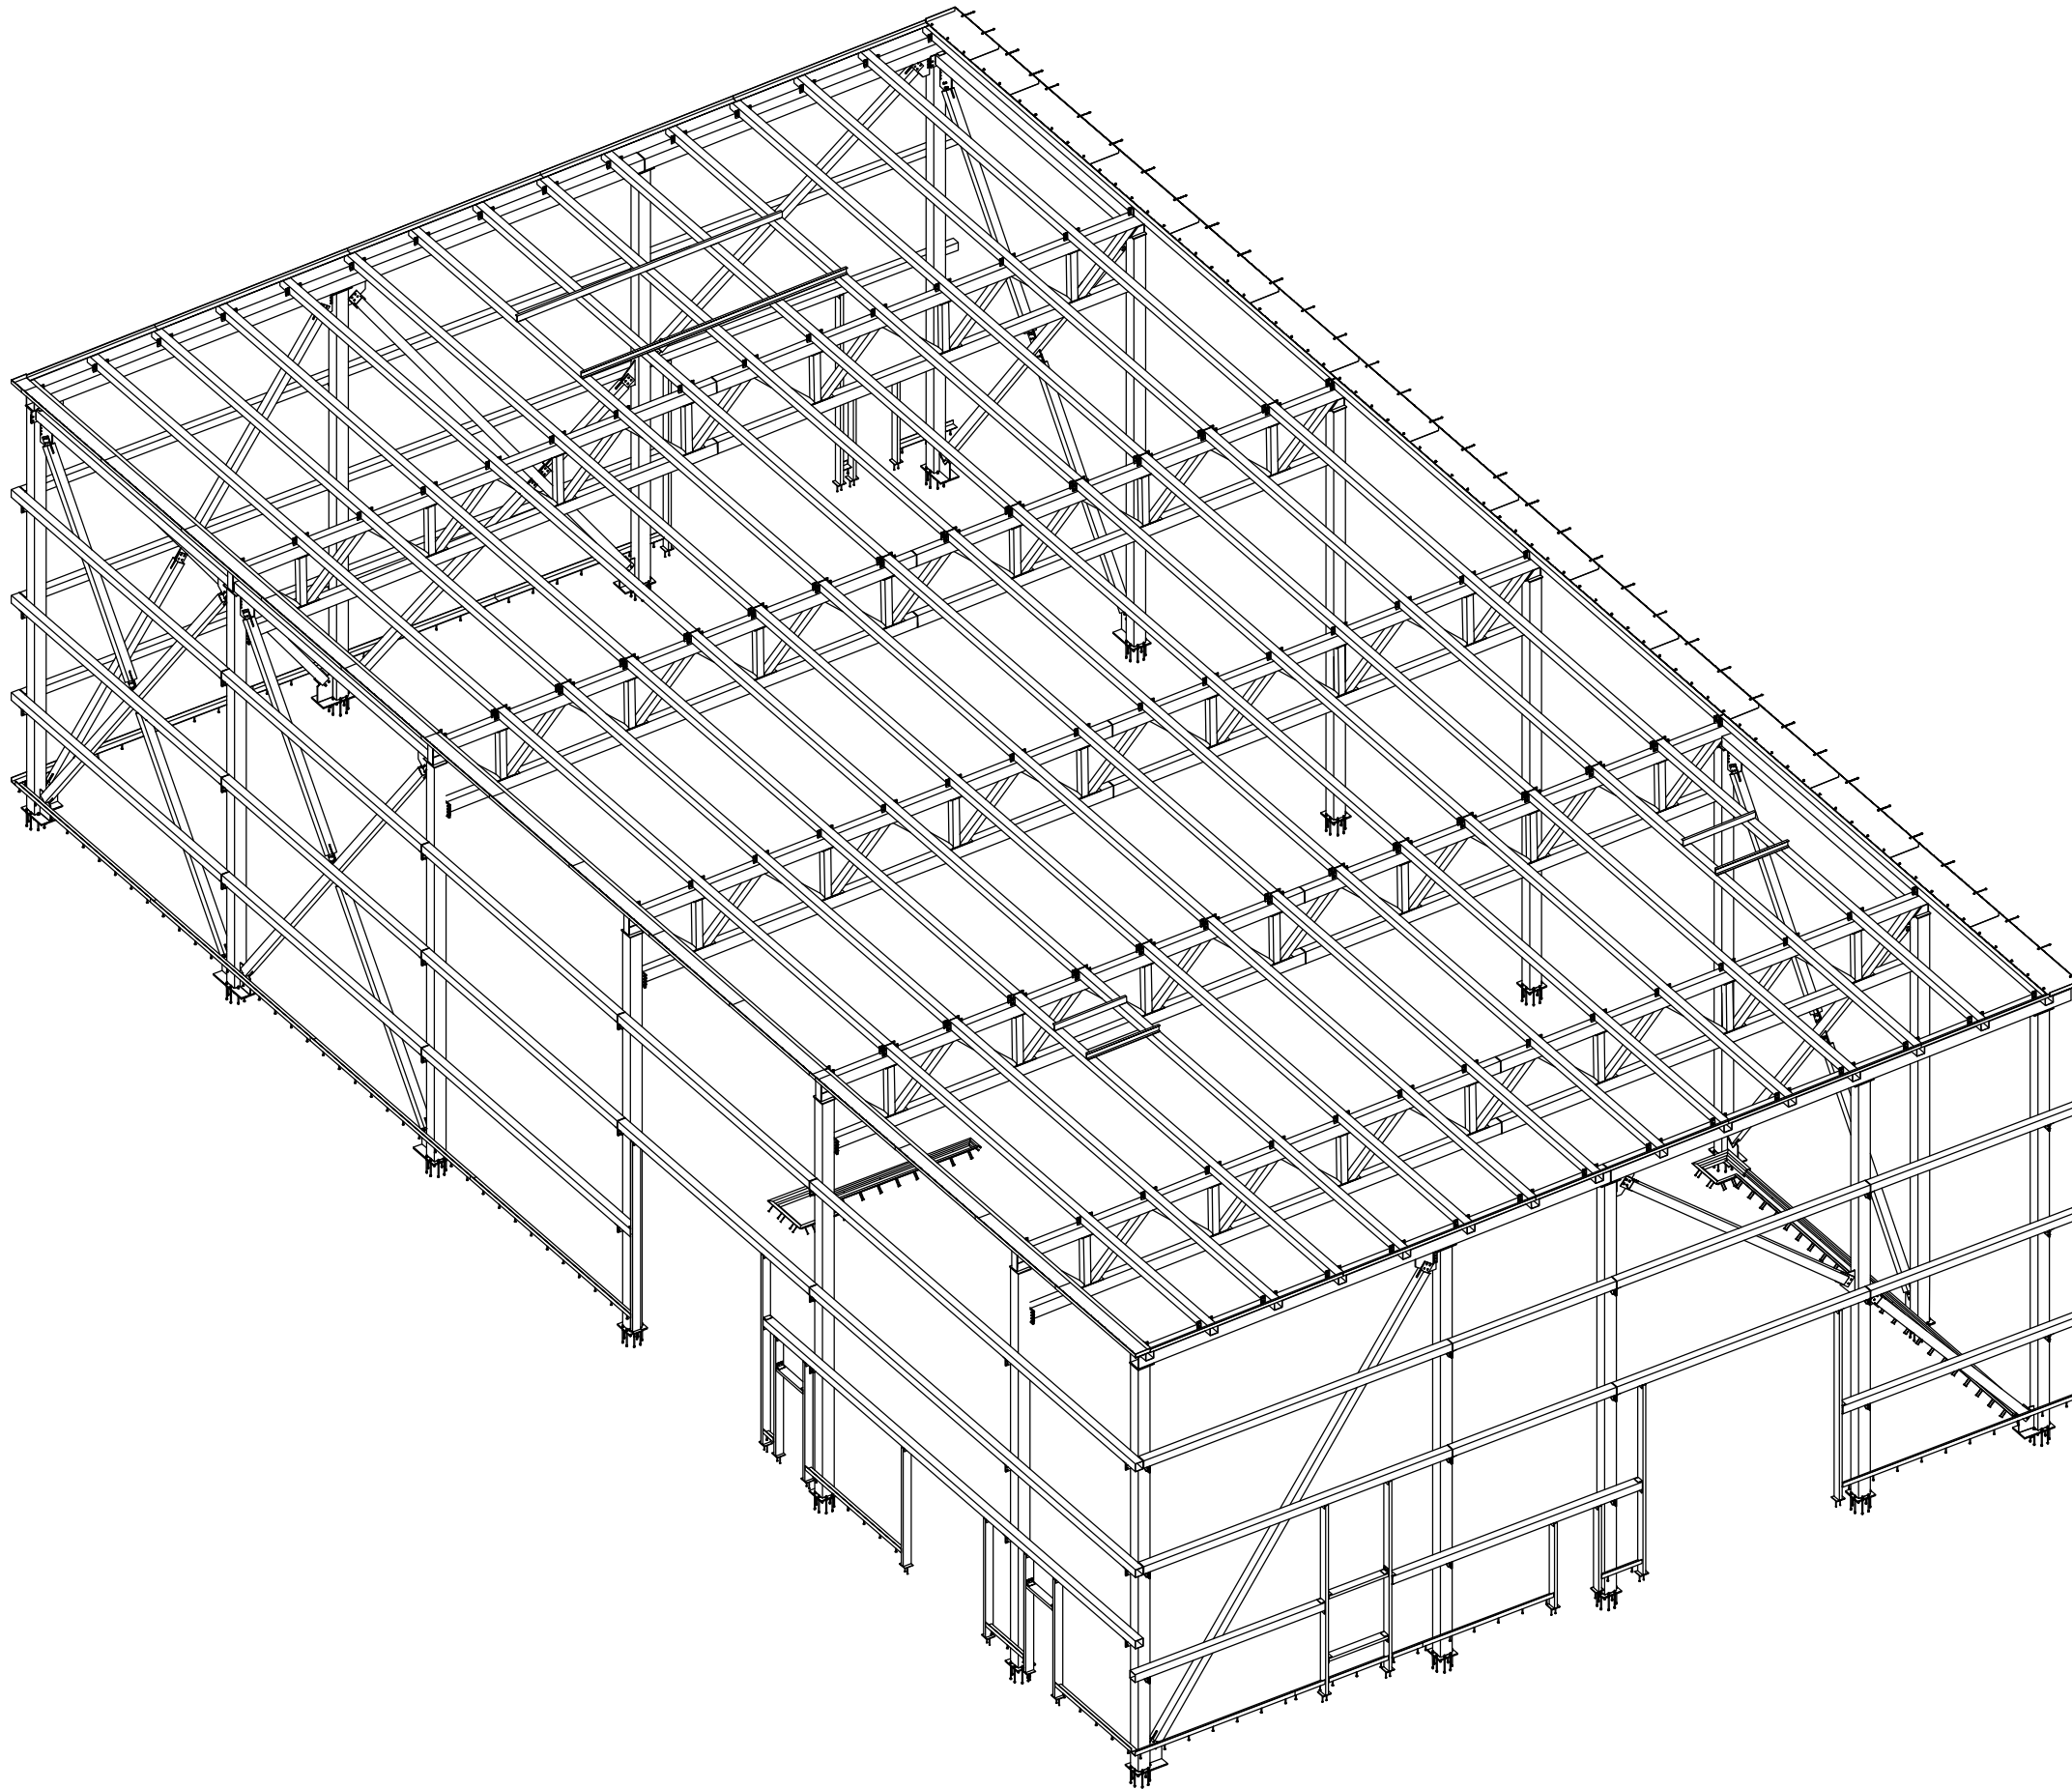

ISOMETRIC VIEW

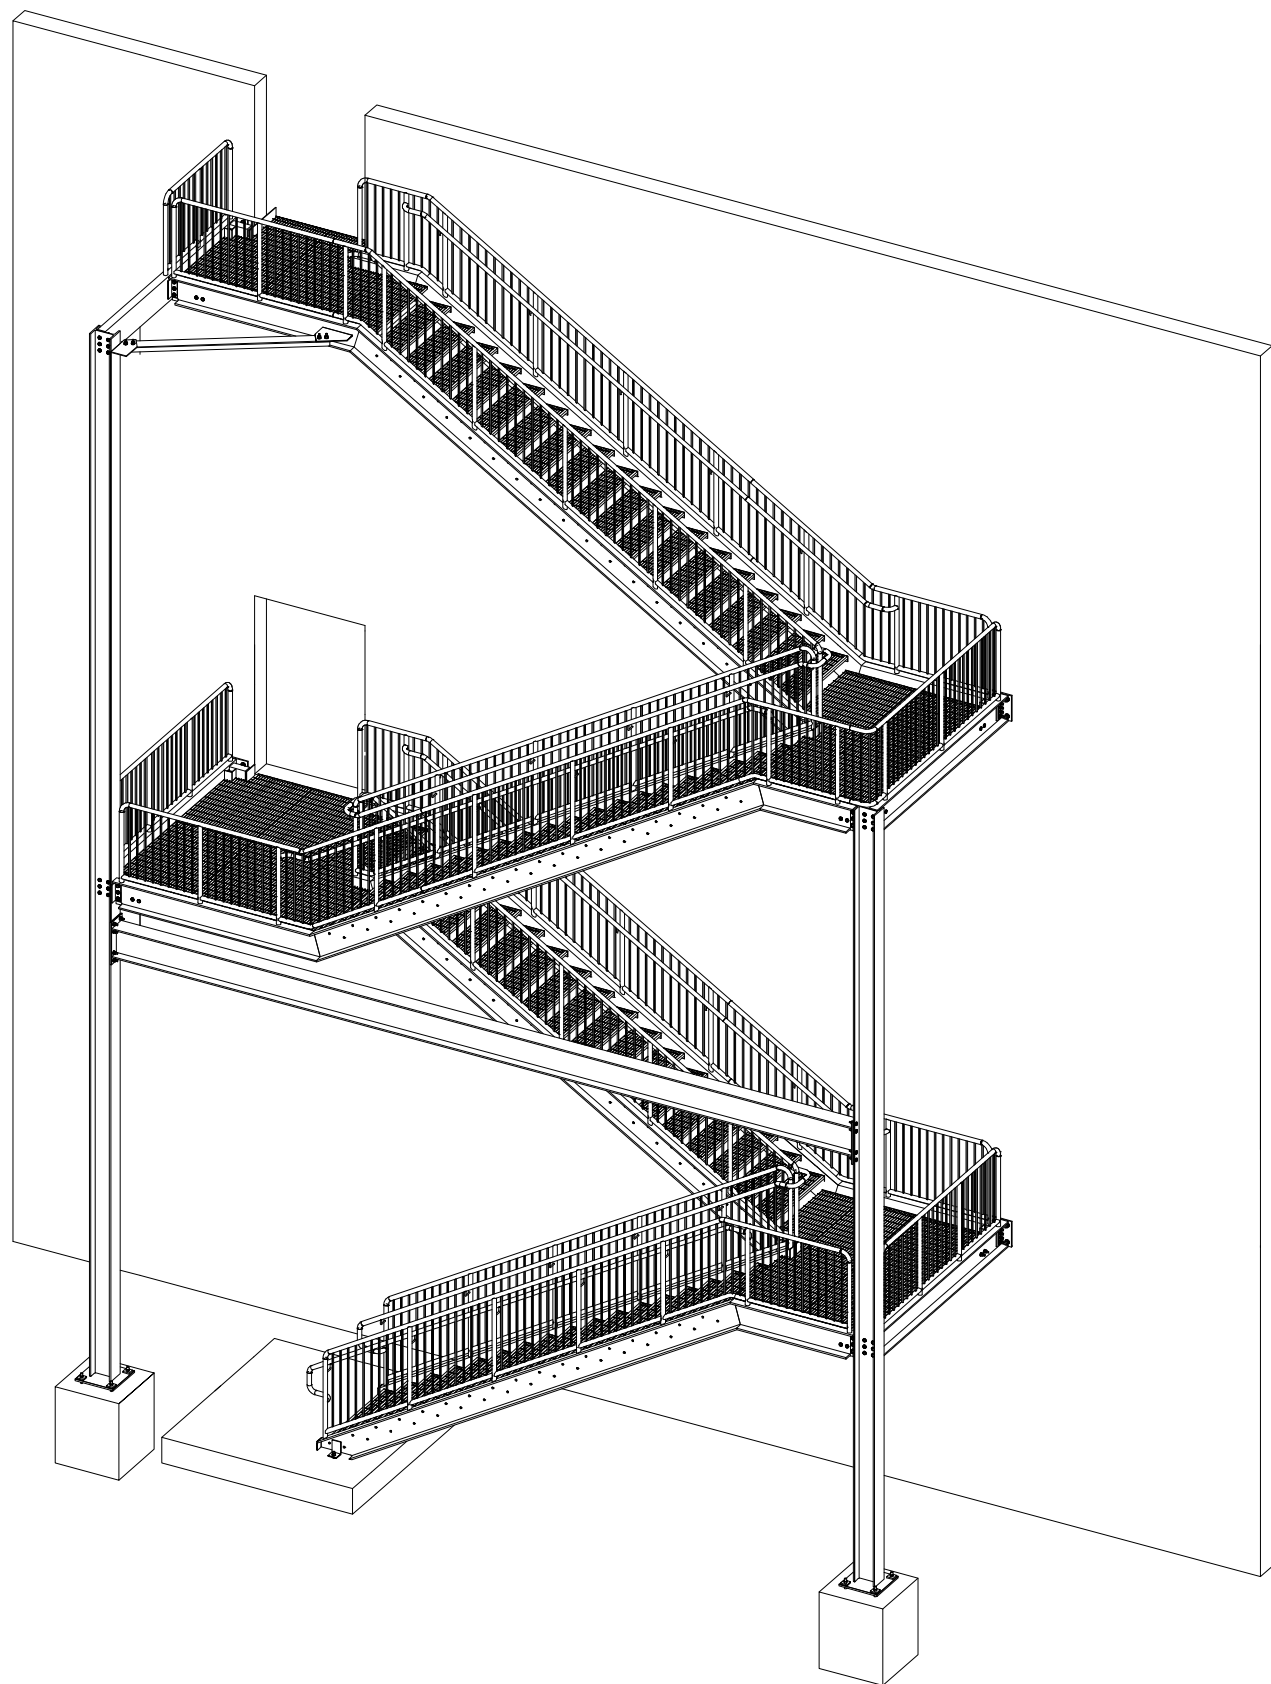

STAIR#4.5 - SOUTH

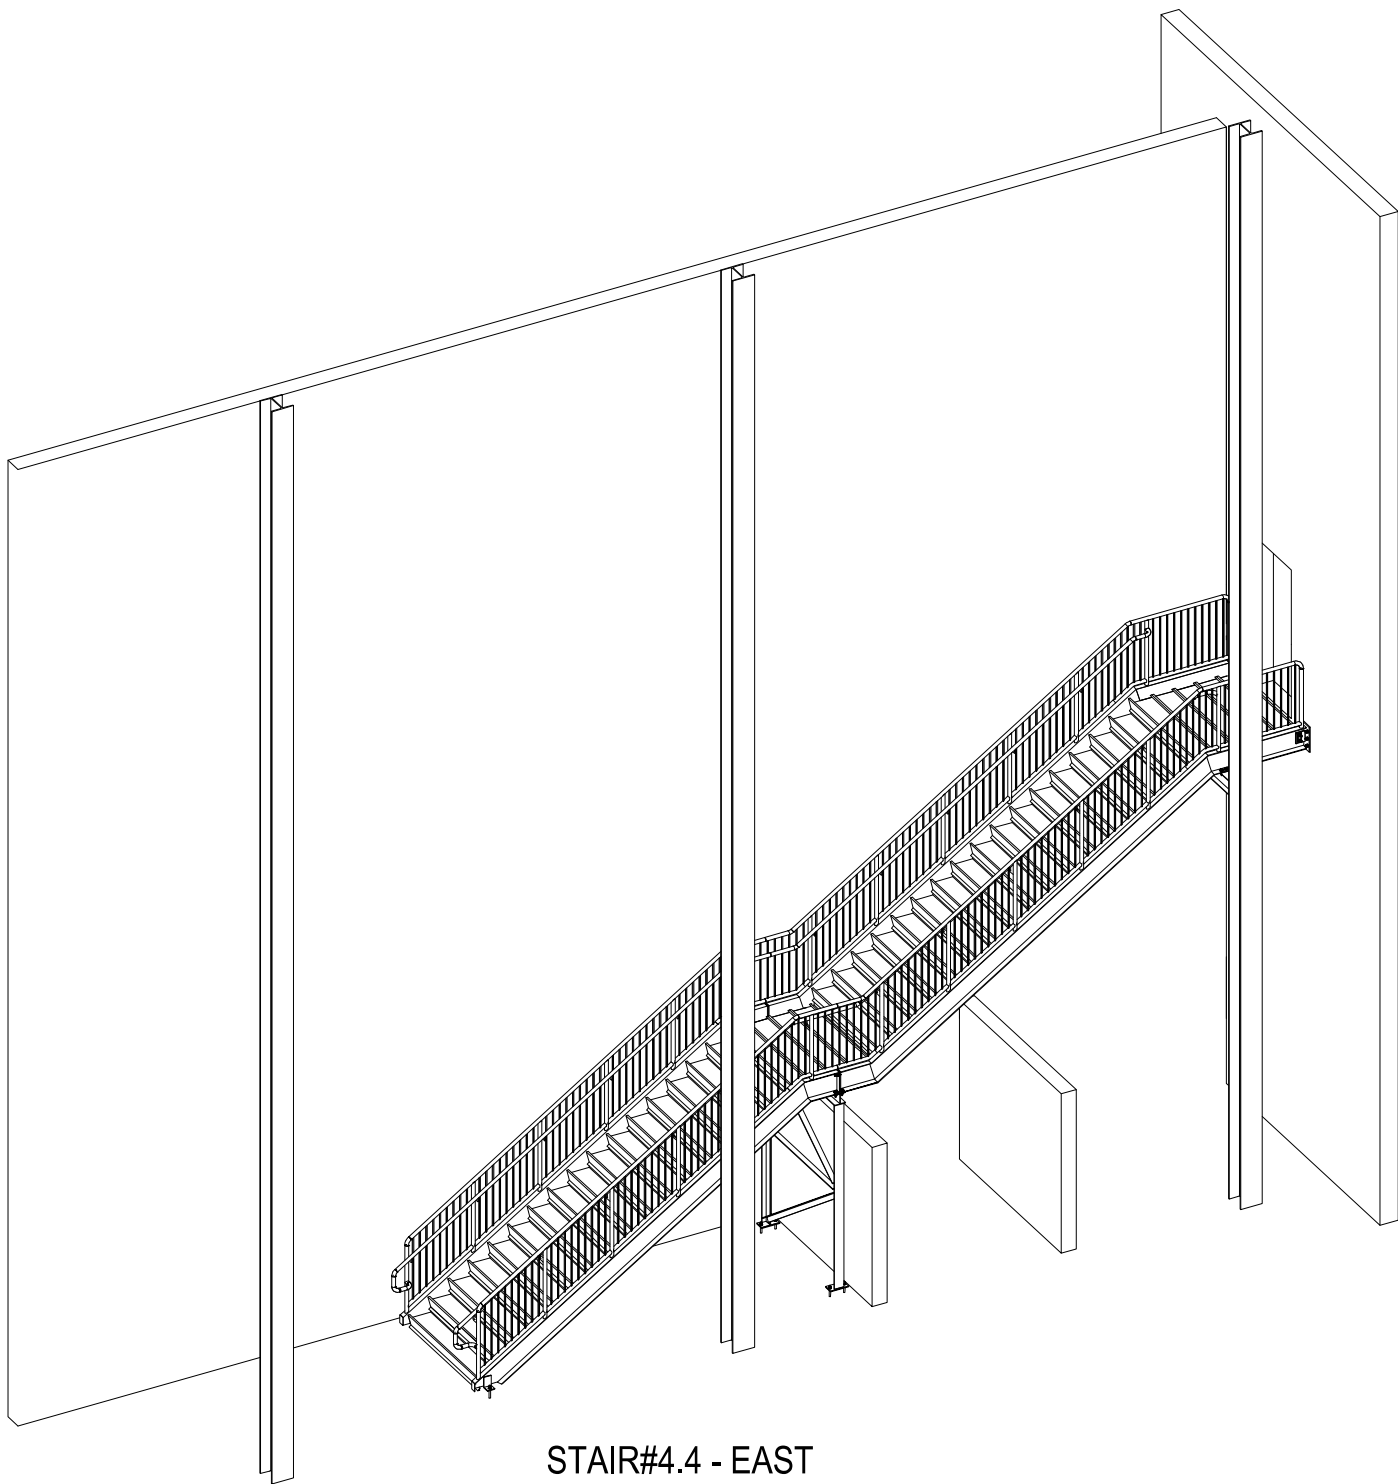


STAIR#4.4 - EAST

SAMPLE DRAWINGS

REVISIONS			PROJECT:	
NO	DATE	BY	LOCATION:	
			ARCH:	
			PURCHASER:	
			REV	DESCRIPTION
			1	
DATE			SHOP PAINT:	
PRINTS			DRAWN BY:	
FOR			CHKD. BY:	
			DATE	
			APPROVED:	
			JOB NO.	
			SHEET NO.	




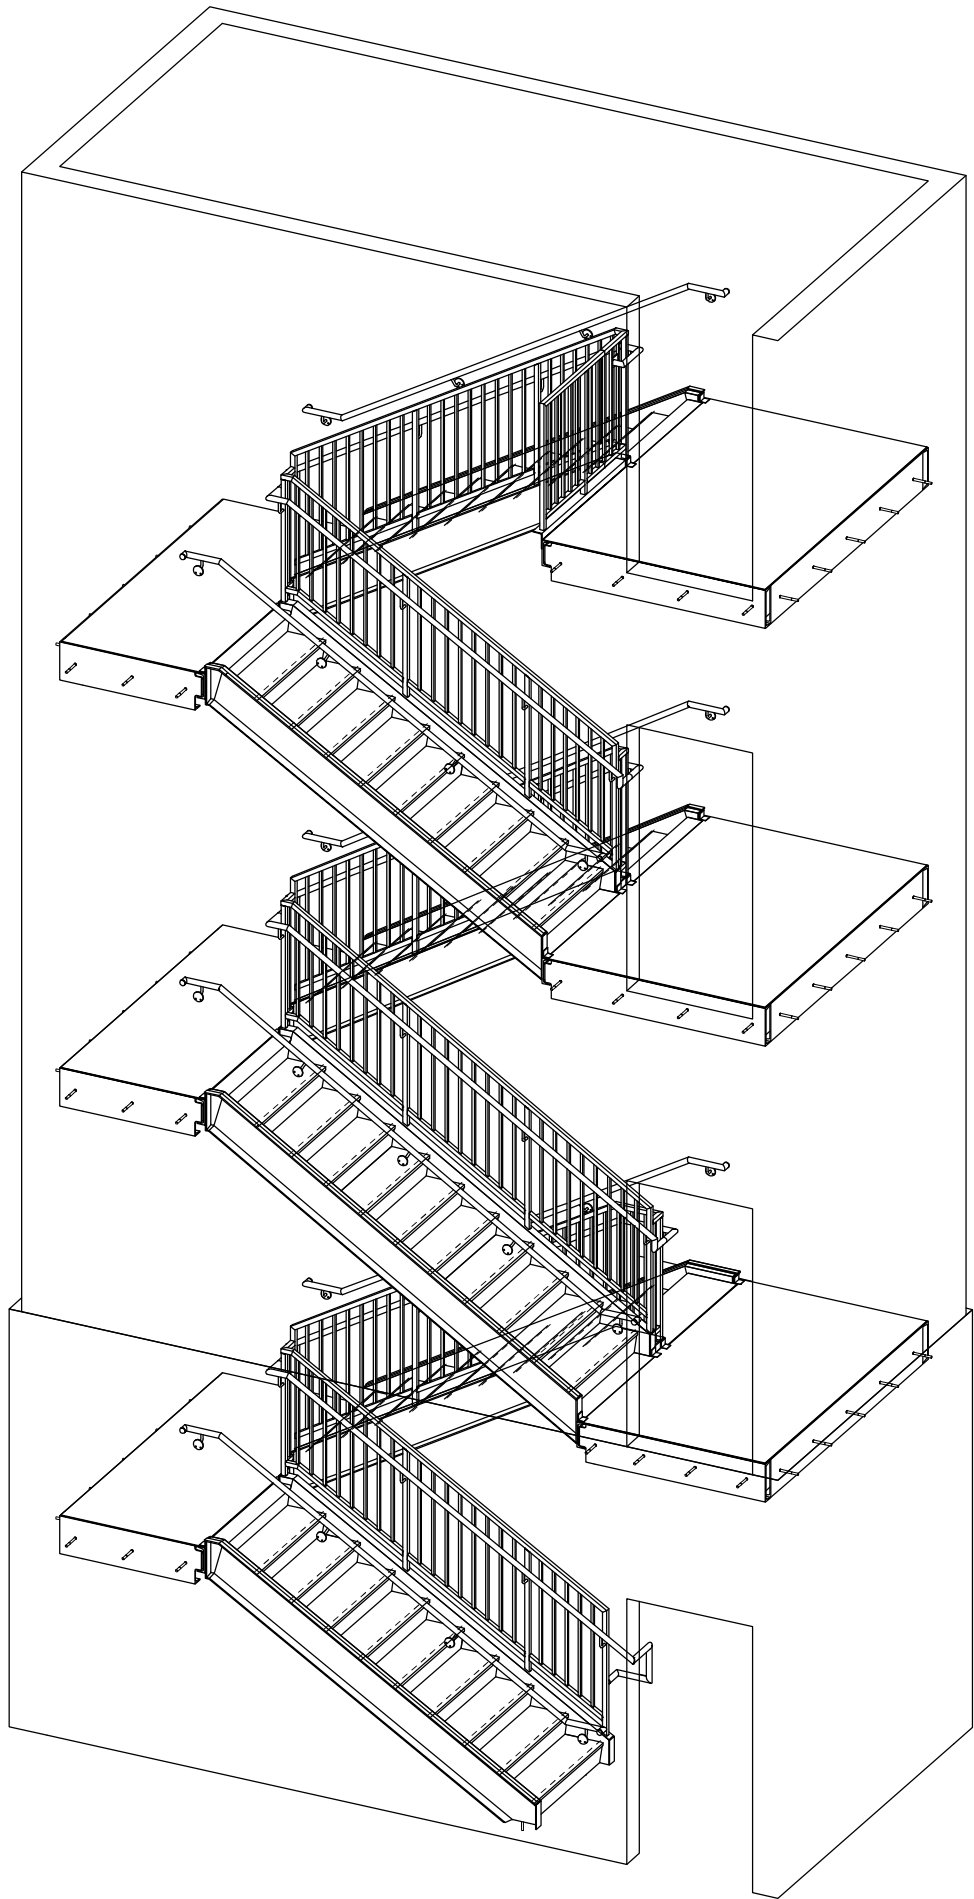

ISOMETRIC VIEW


SAMPLE DRAWINGS

REV	DESCRIPTION	DATE	
CADESTEEL ENGINEERING SERVICES LLC			
DESCRIPTION			
PROJECT NAME			
DRAWN BY		JOB No. ----	DRG No.
DATE DRAWN			

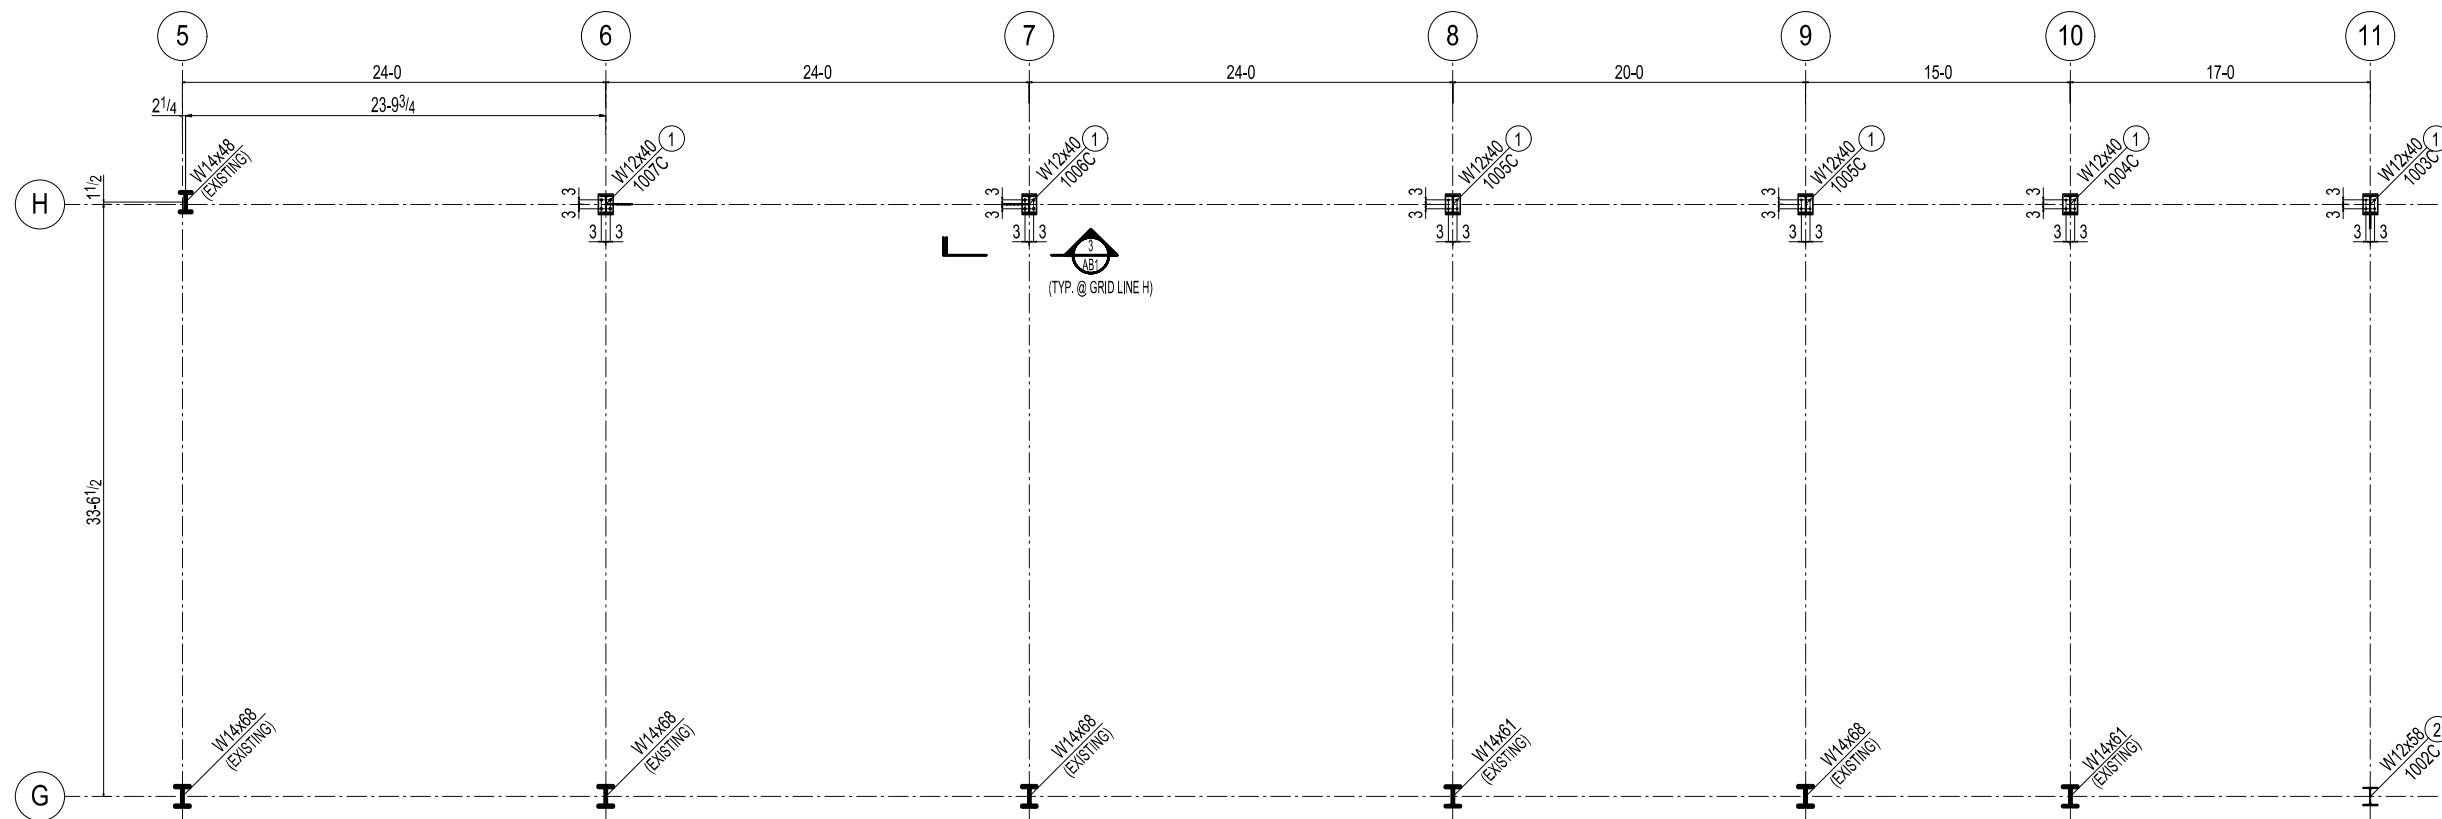


BASE PLATE PLAN@T.O.C. EL. 108-0


- NOTES:- (REF.DWG.S01)
- 1.TOP OF CONC.ELEVATION:-108'-0"(U.N.O.)
 - 2.BOTTOM OF BASE PLATE ELEVATION:-108'-2"(U.N.O.)
 - 3.FOR SECTION VIEW REFER SHEET AB1

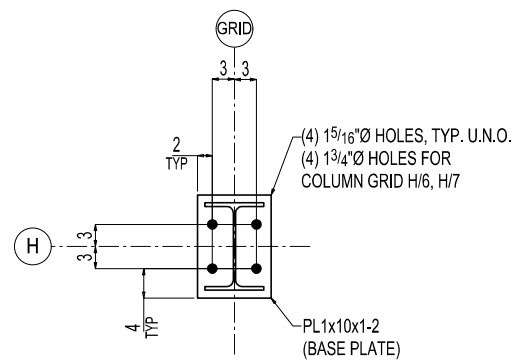

1 TYPICAL BASE PLATE DETAIL
AB1 (06 LOCATIONS) (REF. SEC: 11/S04)

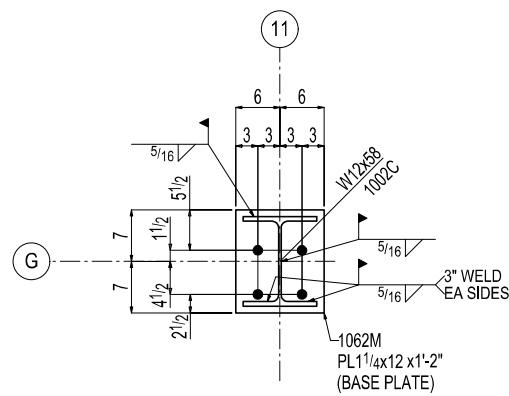


2 TYPICAL BASE PLATE DETAIL
AB1 (01 LOCATIONS) (REF. SEC: 12/S04)

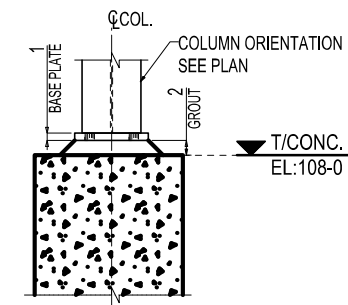


3 SECTION VIEW
AB1 (REF. SEC:S04)


TYPICAL @ GRID LINE 'H'

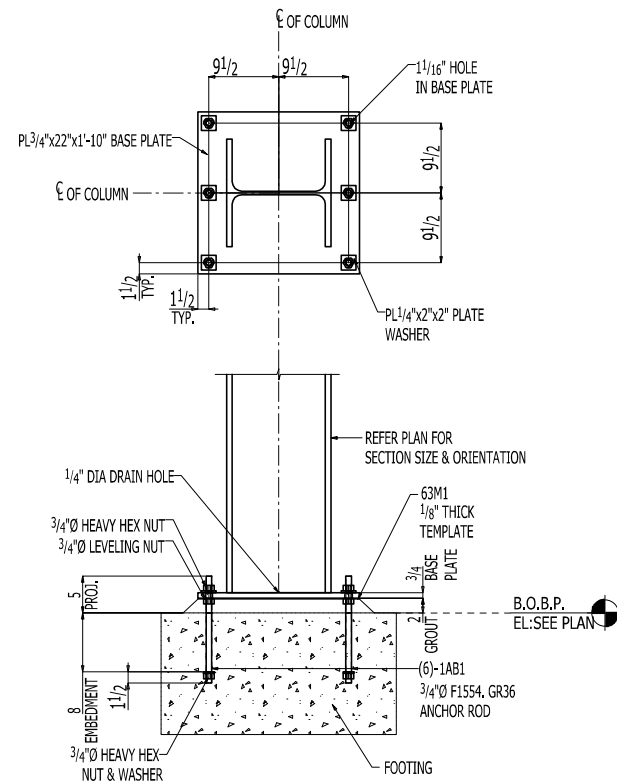

ANCHOR BOLT SETTING DETAIL TYPE-A
(AT 18 LOCATIONS)
(REF :S101)


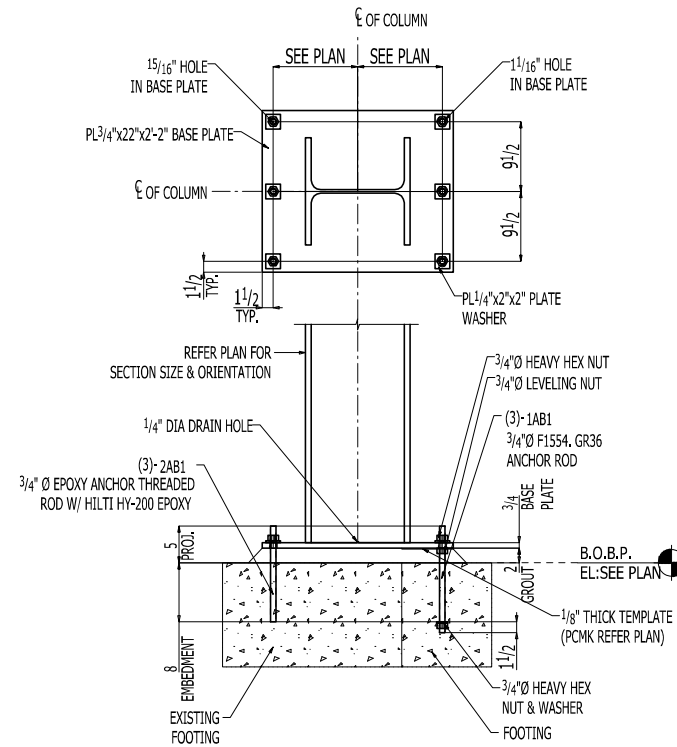


ANCHOR BOLT SETTING DETAIL TYPE-B
(AT 02 LOCATIONS)
(REF :S101)

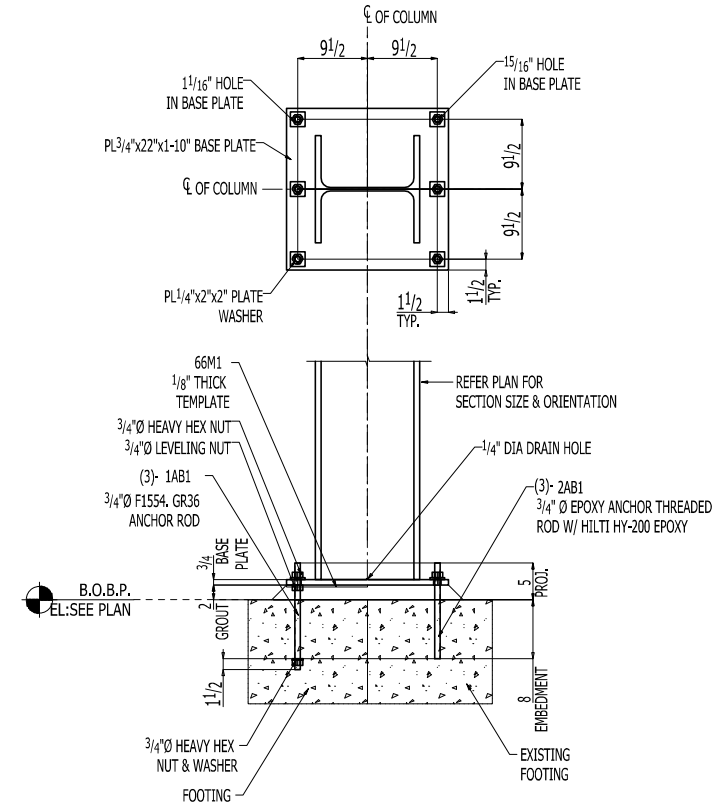




ANCHOR BOLT SETTING DETAIL TYPE-C
(AT ONE LOCATION)
(REF :S101)




REV	DATE	DESCRIPTION		
CADESTEEL ENGINEERING SERVICES LLC				
PROJECT:				
CUSTOMER:				
TITLE: ANCHOR BOLT SETTING DETAIL				
DRAWN: HBP	JOB NO: ----	SHEET: AB2	REV: A	
DATE: 01-17-2025				
CHECKED: RKM				
DATE: 01-17-2025				

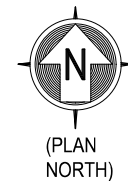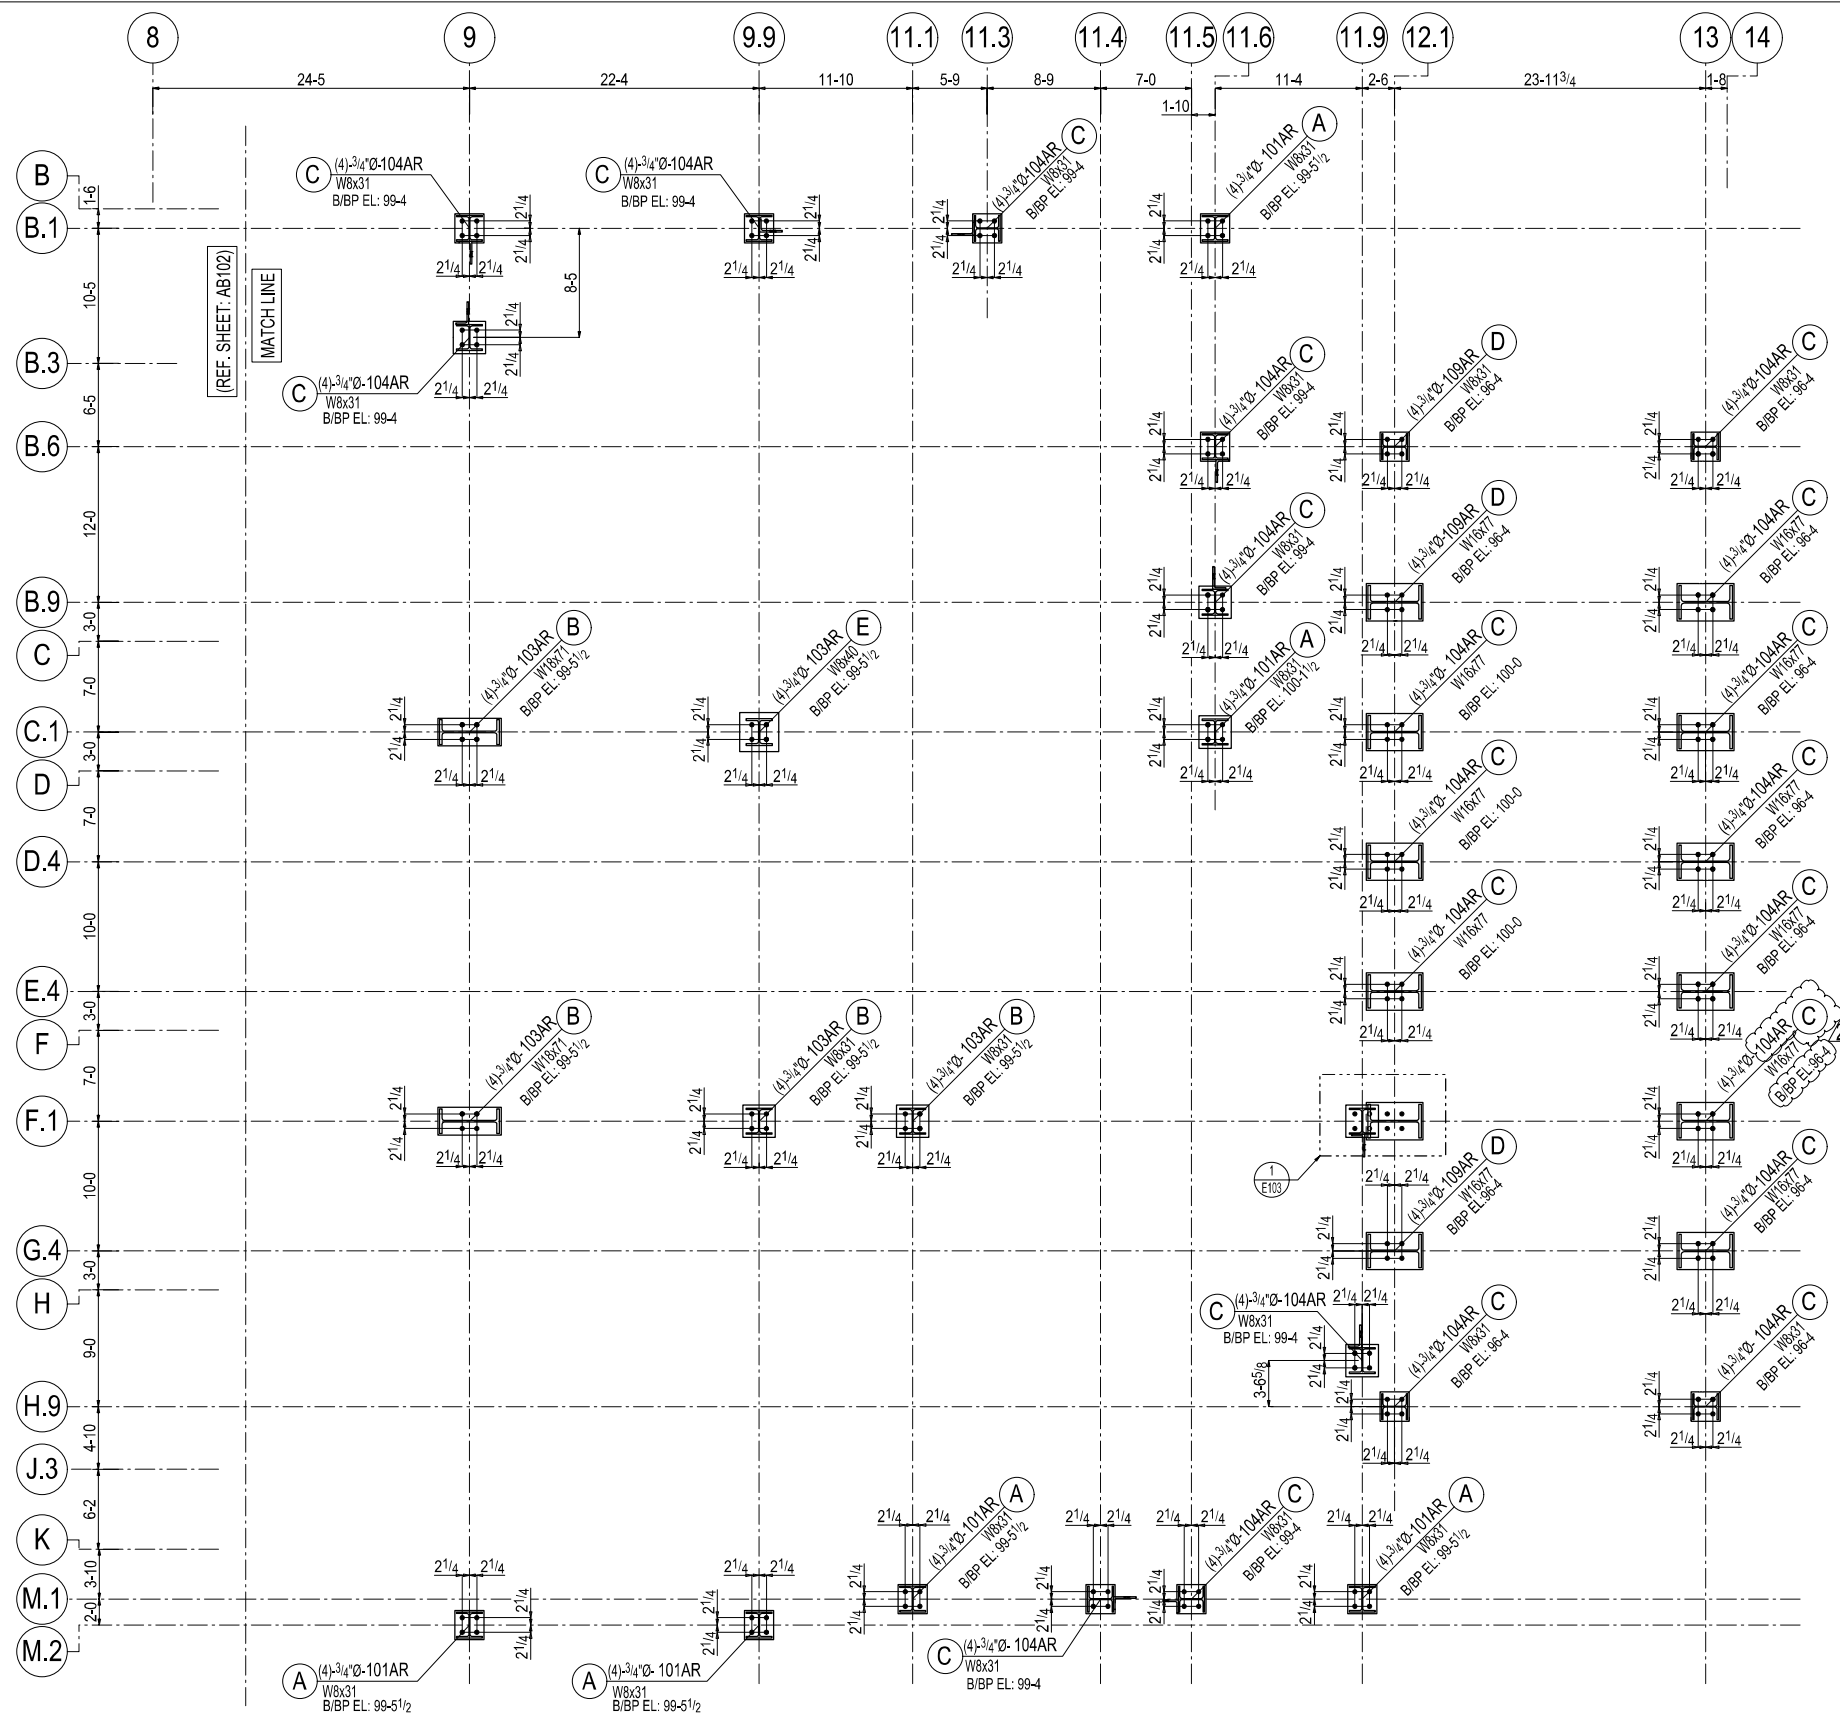

PARTIAL ANCHOR BOLT SETTING PLAN

- NOTES: (REF.DWG. 1/S100)
- 1) BOTTOM OF BASE PLATE EL: SEE PLAN (U.N.O)
 - 2) ANCHOR BOLT SETTING DETAIL REFER SHEET E105 & E106.

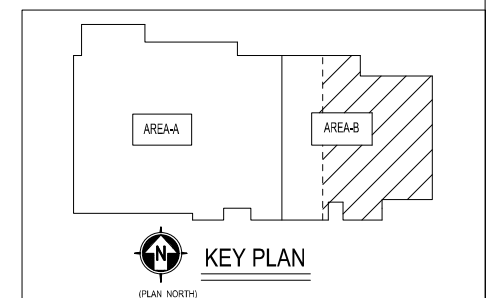
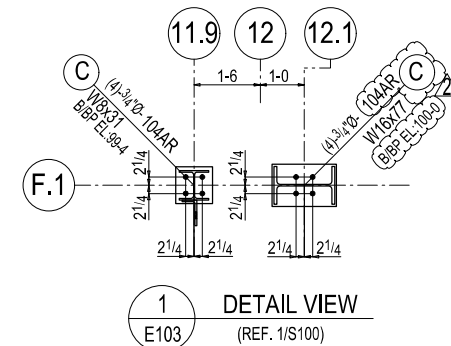
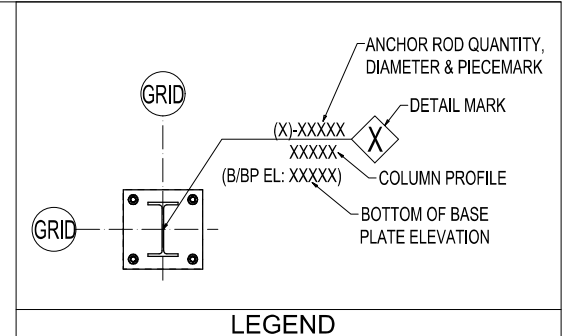


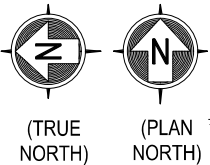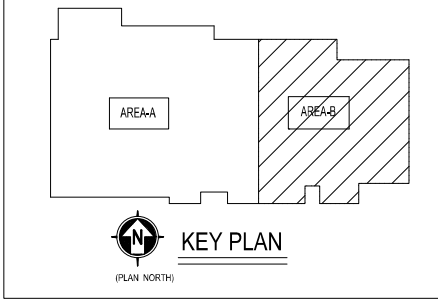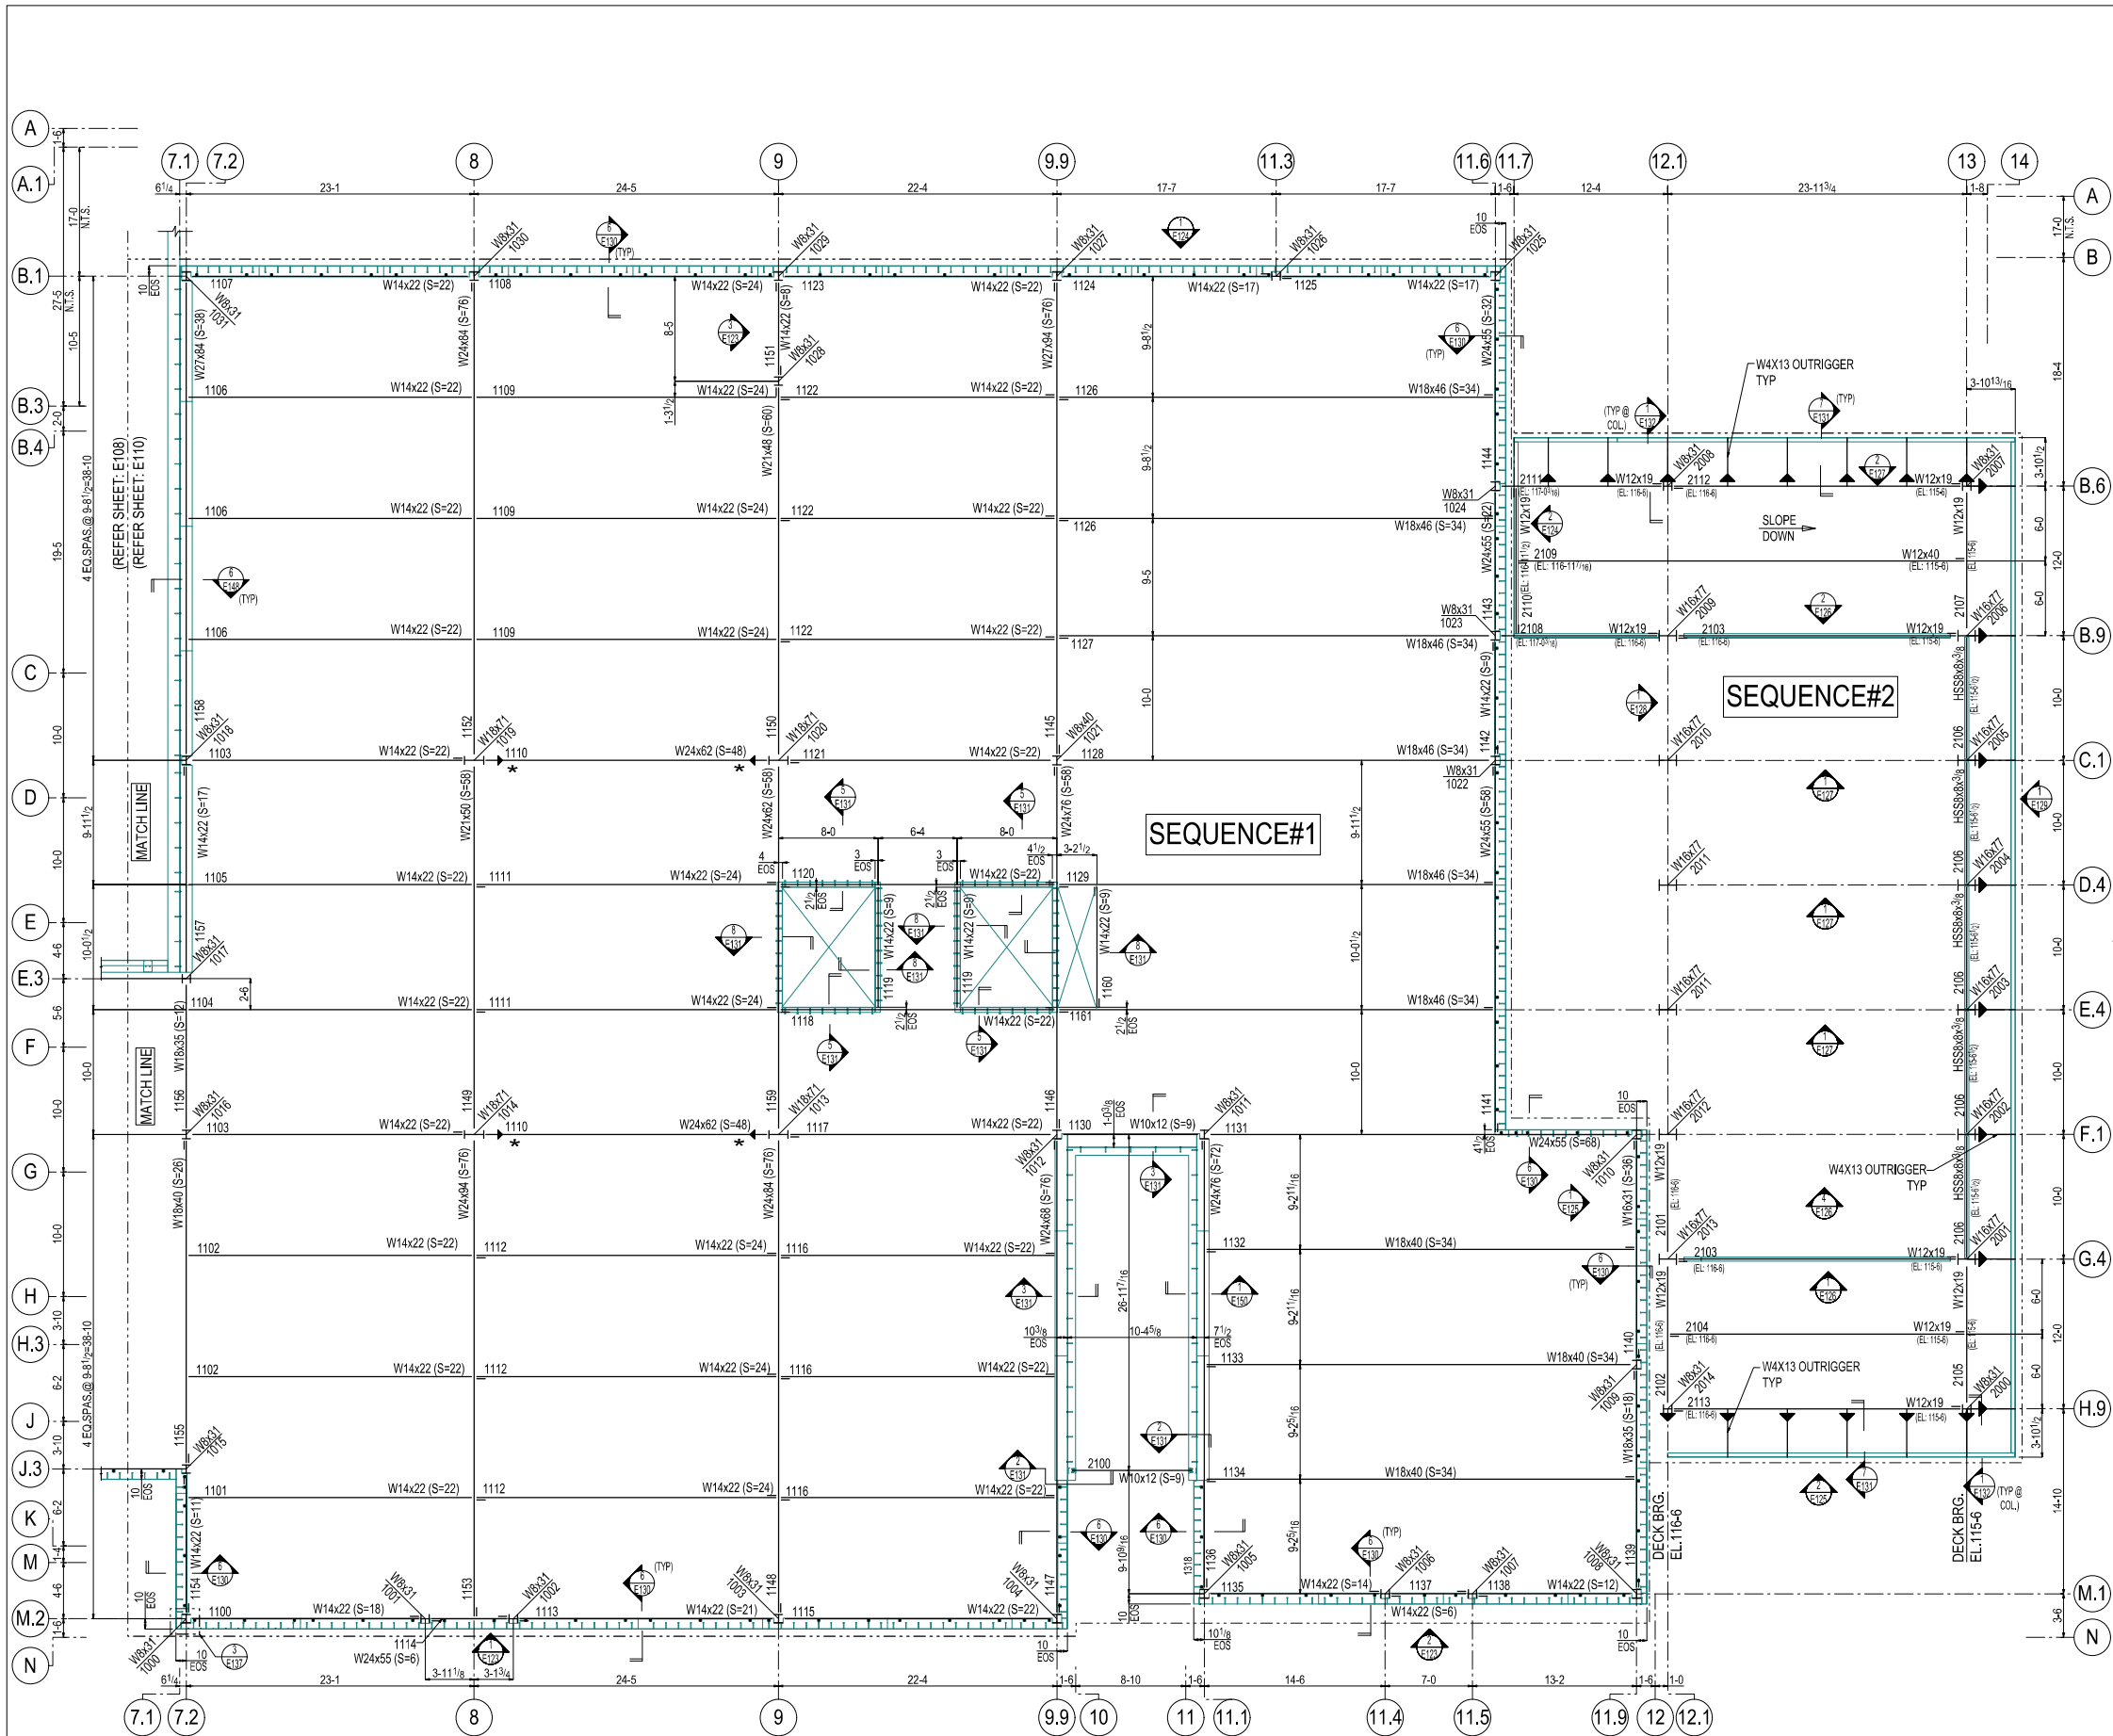

AREA-B PARTIAL FIRST FLOOR FRAMING PLAN




(REF.DWG. 1/S200)

- NOTES:
- 1) TOP OF STEEL ELEVATION - 114'-11" (U.N.O.)
 - 2) ——— INDICATES SHEAR TAB CONNECTION.
 - 3) FOR ELEVATION VIEW REFER SHEET E114 Thru E129.
 - 4) FOR SECTION VIEW REFER SHEET E130 Thru E139.
 - 5) FOR MISC PLAN REFER SHEET E111.
 - 6) EOS--INDICATES EDGE OF SLAB.
 - 7) N.T.S.--INDICATES NOT TO SCALE.
 - 8) ——— INDICATES MOMENT CONNECTION SYMBOL.
 - 9) (S=XX)--INDICATES 3/4"DIA.X0'-4 1/2" LONG SHEAR STUDS.
 - 10) * -- INDICATES TC BOLTS FOR MOMENT CONNECTION.

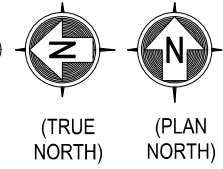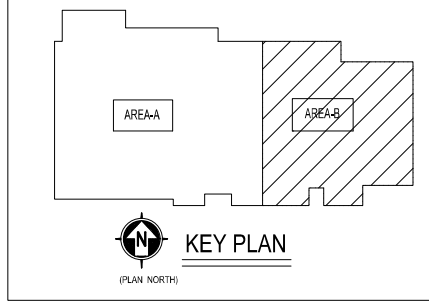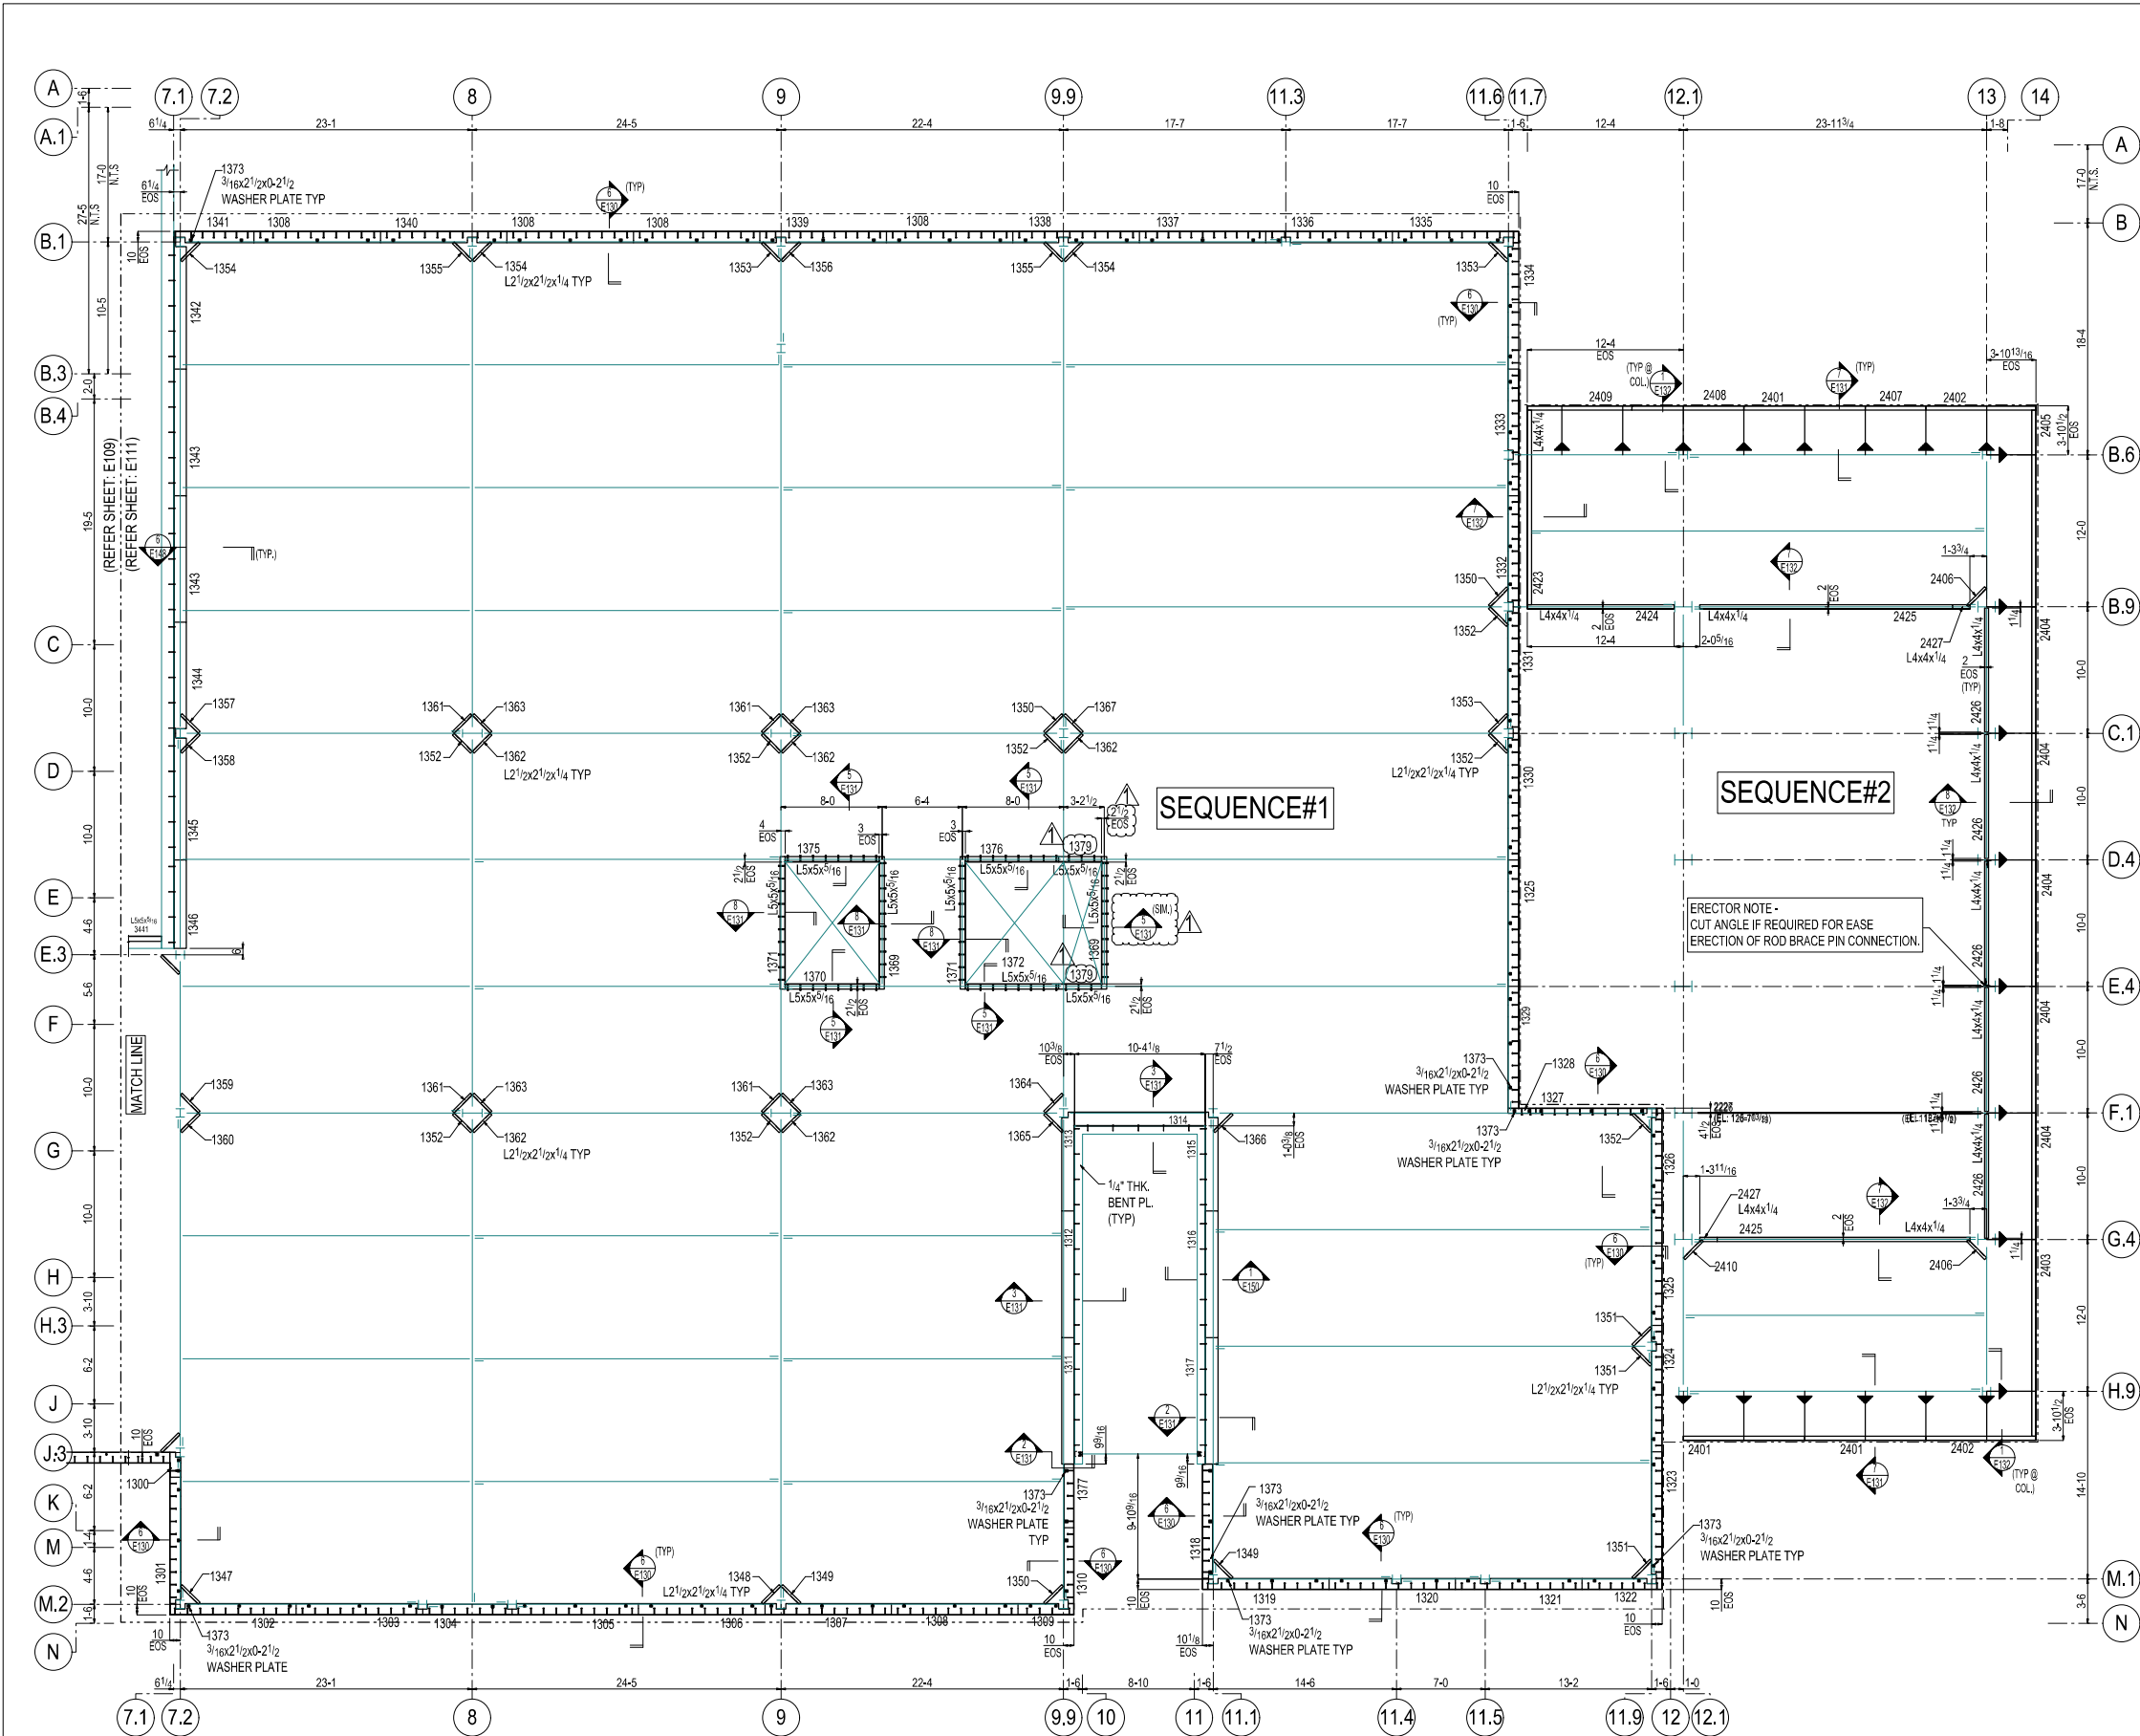


AREA-B PARTIAL FIRST FLOOR MISC PLAN

- NOTES:
- 1) TOP OF STEEL ELEVATION-114'-11"(U.N.O.)
 - 2) --- INDICATES SHEAR TAB CONNECTION.
 - 3) FOR ELEVATION VIEW REFER SHEET E114 Thru E129.
 - 4) FOR SECTION VIEW REFER SHEET E130 Thru E139.
 - 5) FOR MISC PLAN REFER SHEET E110.
 - 6) EOS--INDICATES EDGE OF SLAB.
 - 7) N.T.S.-INDICATES NOT TO SCALE.
 - 8) --> INDICATES MOMENT CONNECTION SYMBOL.

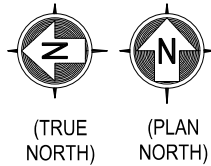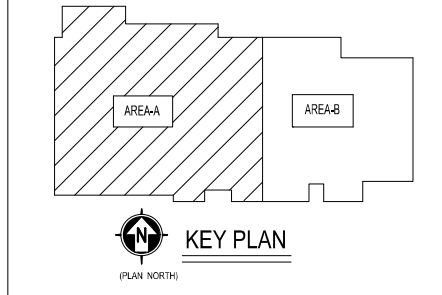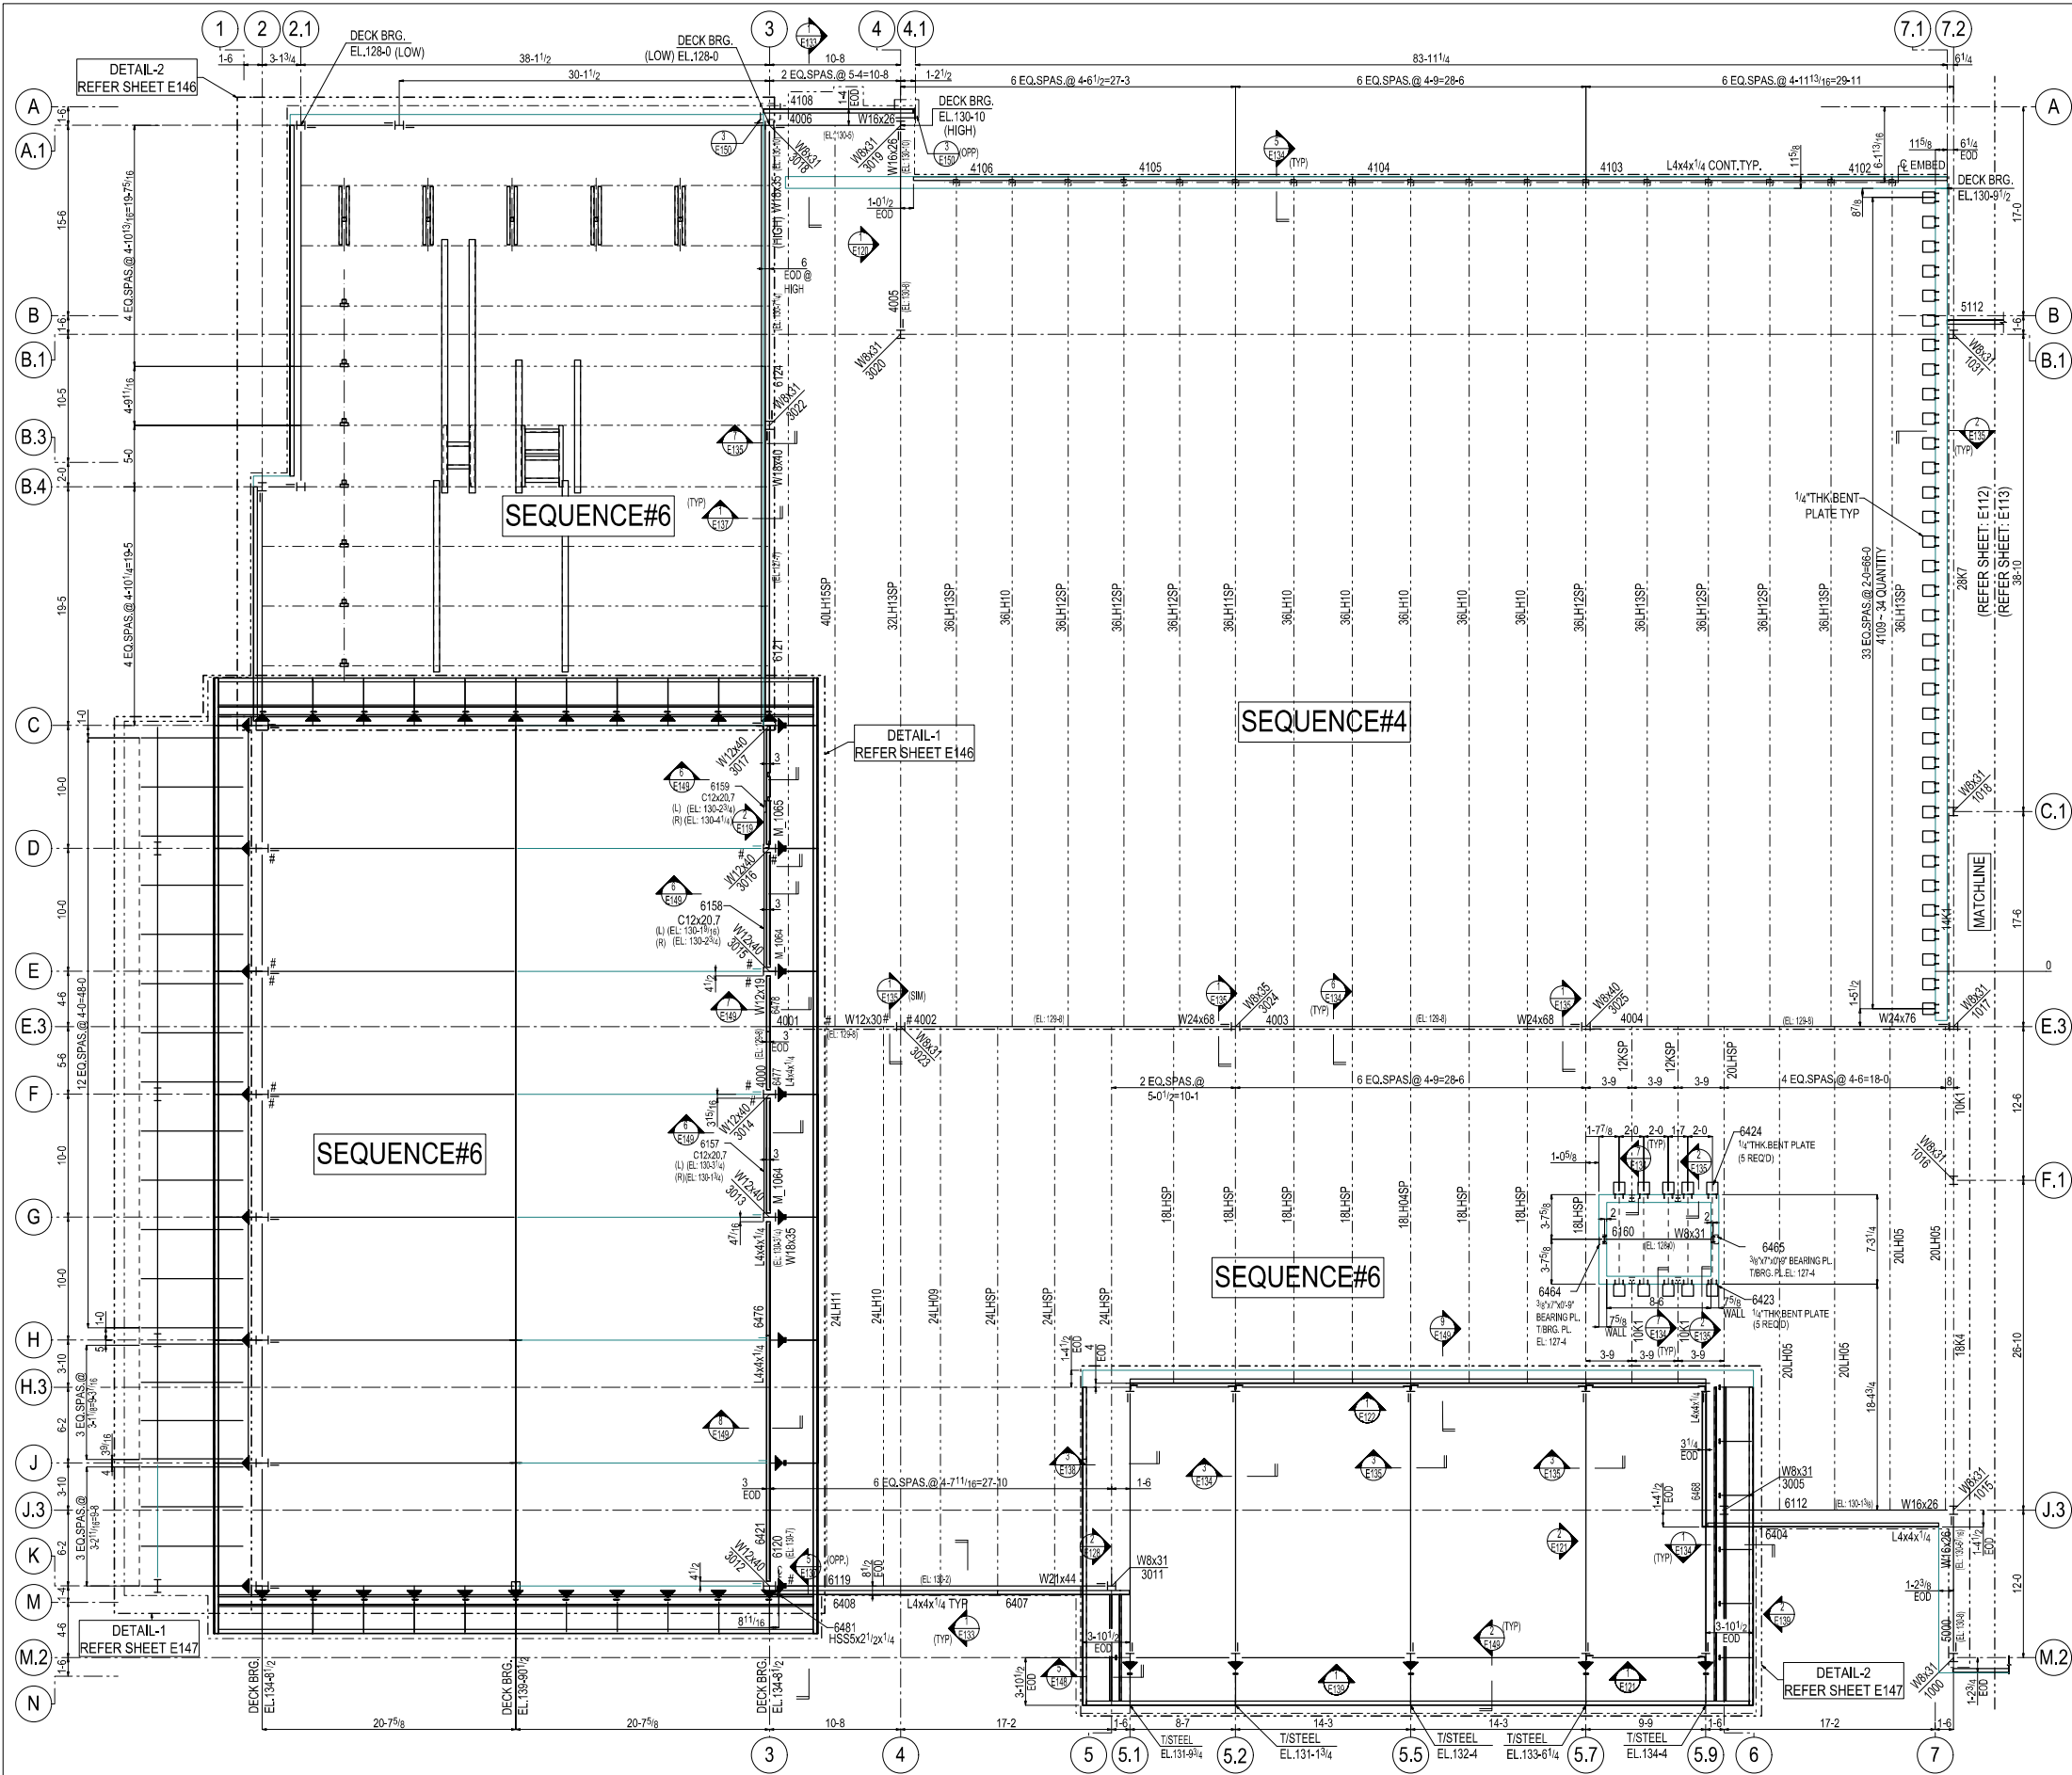

AREA-A PARTIAL ROOF FRAMING PLAN


- NOTES: (REF.DWG. 1/S204)
- 1) TOP OF STEEL ELEVATION-SHOWN ON PLAN
 - 2) — INDICATES SHEAR TAB CONNECTION.
 - 3) FOR ELEVATION VIEW REFER SHEET E114 Thru E129.
 - 4) FOR SECTION VIEW REFER SHEET E130 Thru E139.
 - 5) EOD--INDICATES EDGE OF DECK.
 - 6) — INDICATES MOMENT CONNECTION SYMBOL.
 - 7) (S=XX)--INDICATES 3/4" DIA.x0'-4 1/2" LONG SHEAR STUDS.
 - 8) # - INDICATES SLIPCRITICAL TC BOLTS FOR SLIPCRITICAL CONNECTION.

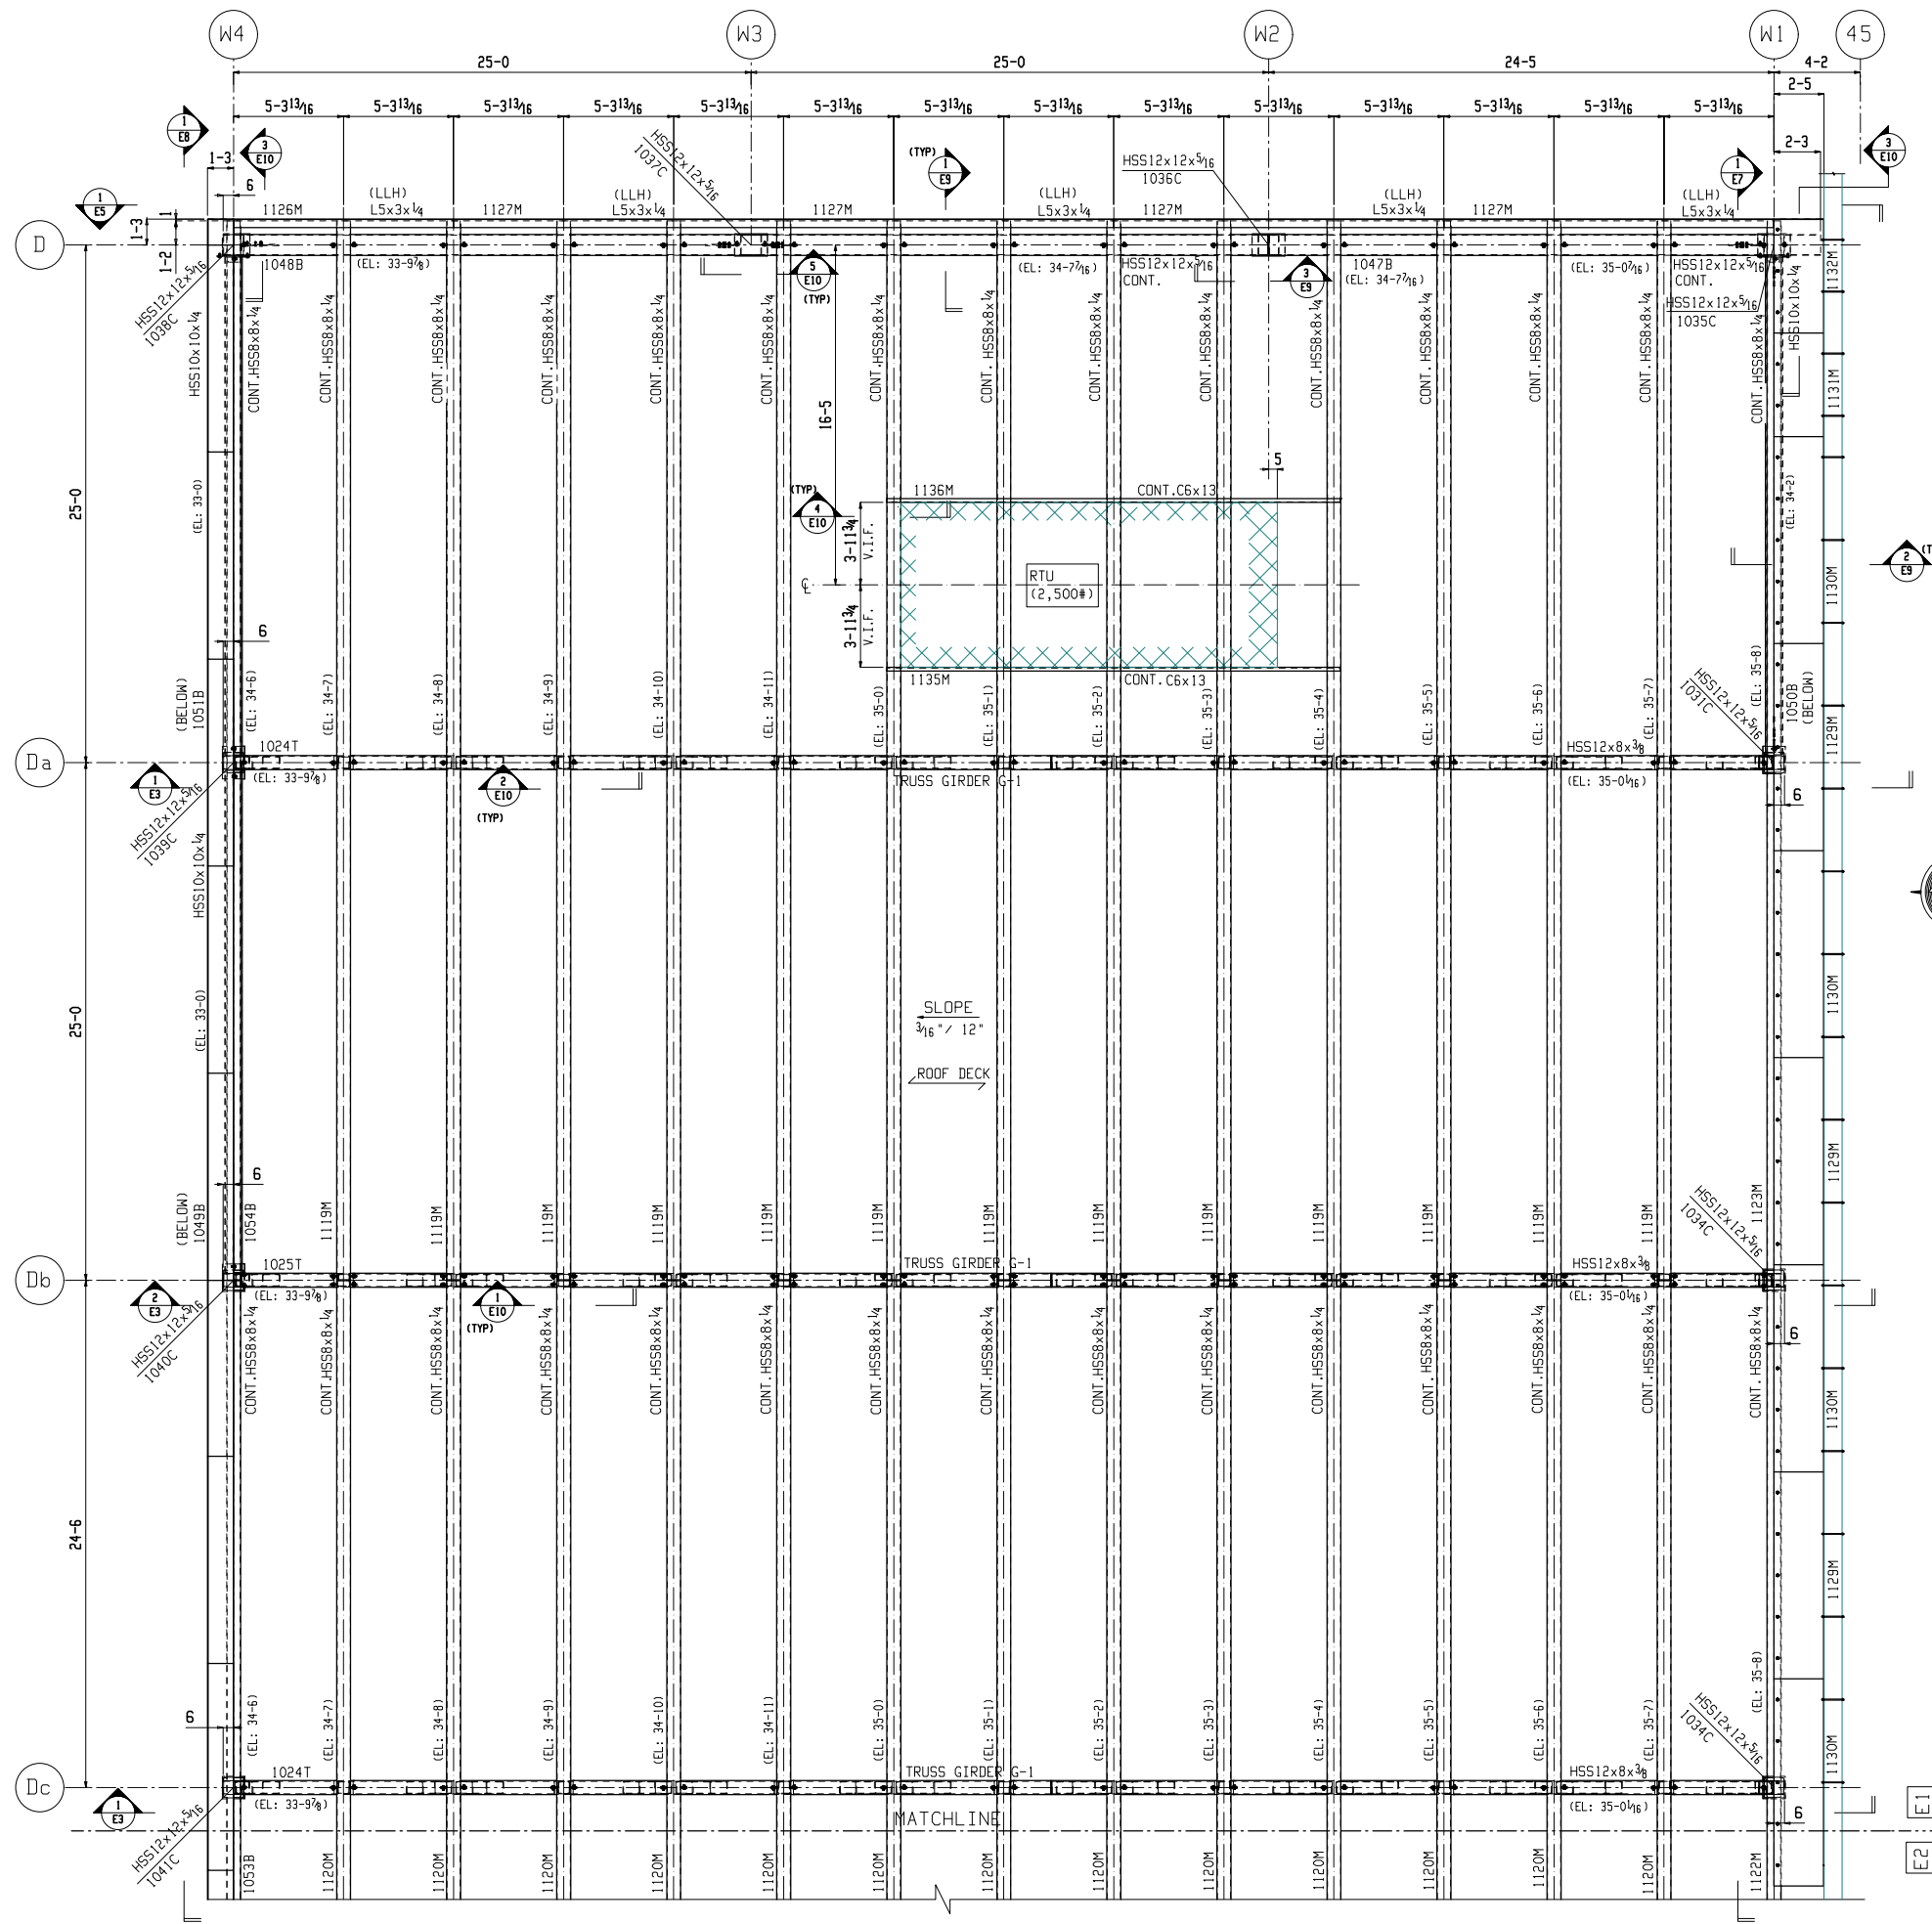

PARTIAL WWT BUILDING-ROOF FRAMING PLAN

- NOTE:-
- 1.TOP OF STEEL ELEVATION REFER PLAN
 2. ---INDICATES DECK SPAN.
 - 3.FOR TRUSS SECTION AND ELEVATION REFER SHEET E3 &E4.
 - 4.FOR ELEVATION VIEW REFER SHEET E5 THRU E8.
 - 5.FOR SECTION VIEW REFER SHEET E9 & E10.
 - 6.V.I.F.:INDICATES VERIFY IN FIELD.


(REF.DWG.2/S-901)

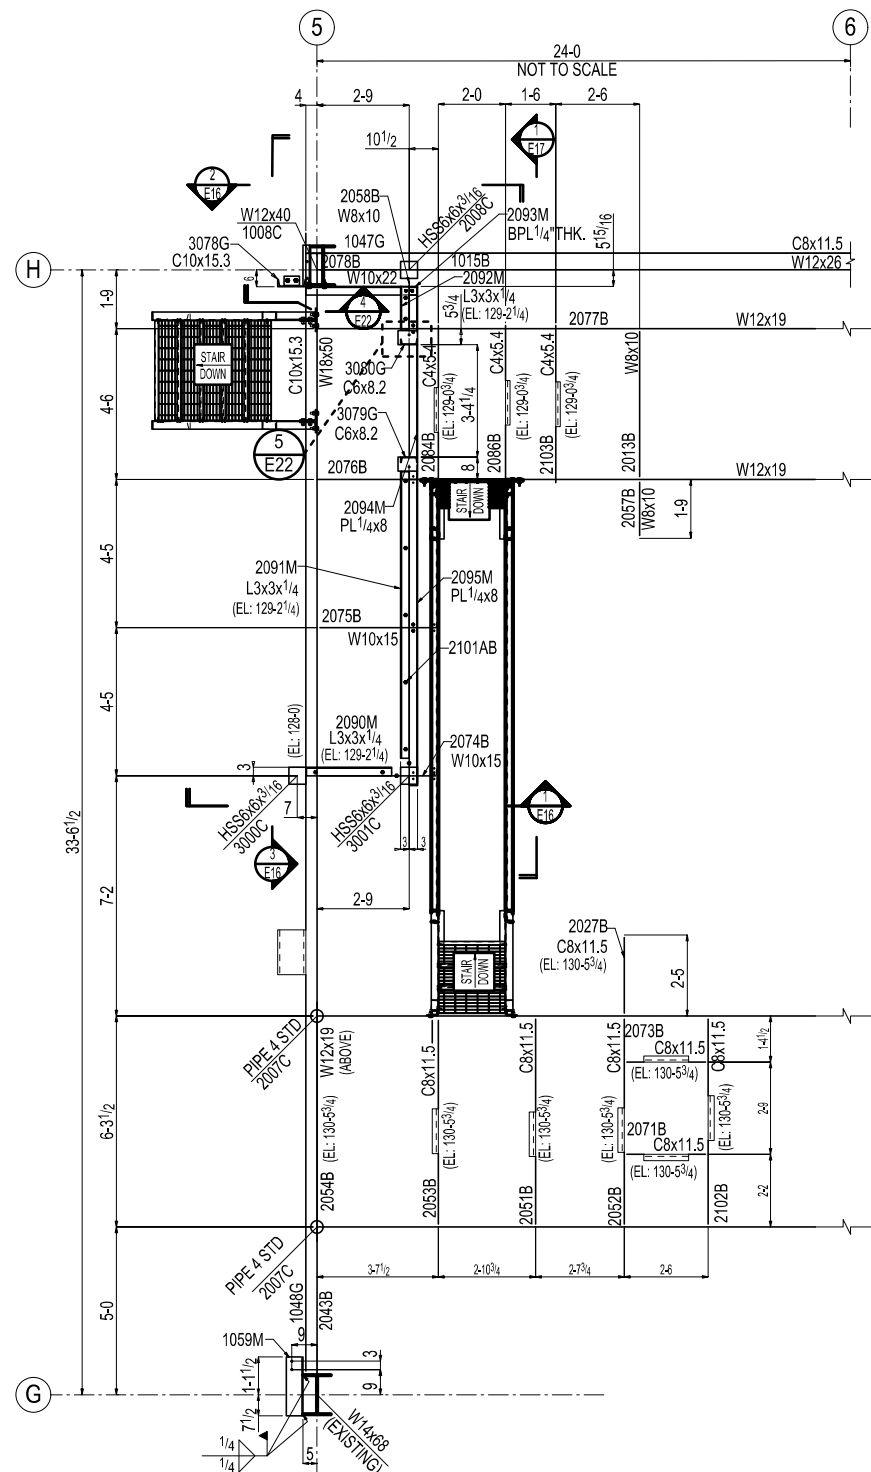

CONVEYOR ACCESS FLOOR PLAN @ 128'-8 3/4"

- NOTES:-
 1.TOP OF STEEL ELEVATION:-128'-8 3/4" (U.N.O.)
 2.ALL BOLTS ARE USING 3/4"DIA.A325N TC.BOLT (U.N.O.)
 3.FOR ELEVATION VIEW & SECTION VIEW REFER E10 THRU E26 SHEETS
 4.—S—INDICATES SHEAR PLATE CONNECTION.
 5.G.L.—INDICATES GIRT LINE.


(REF.DWG.S18)

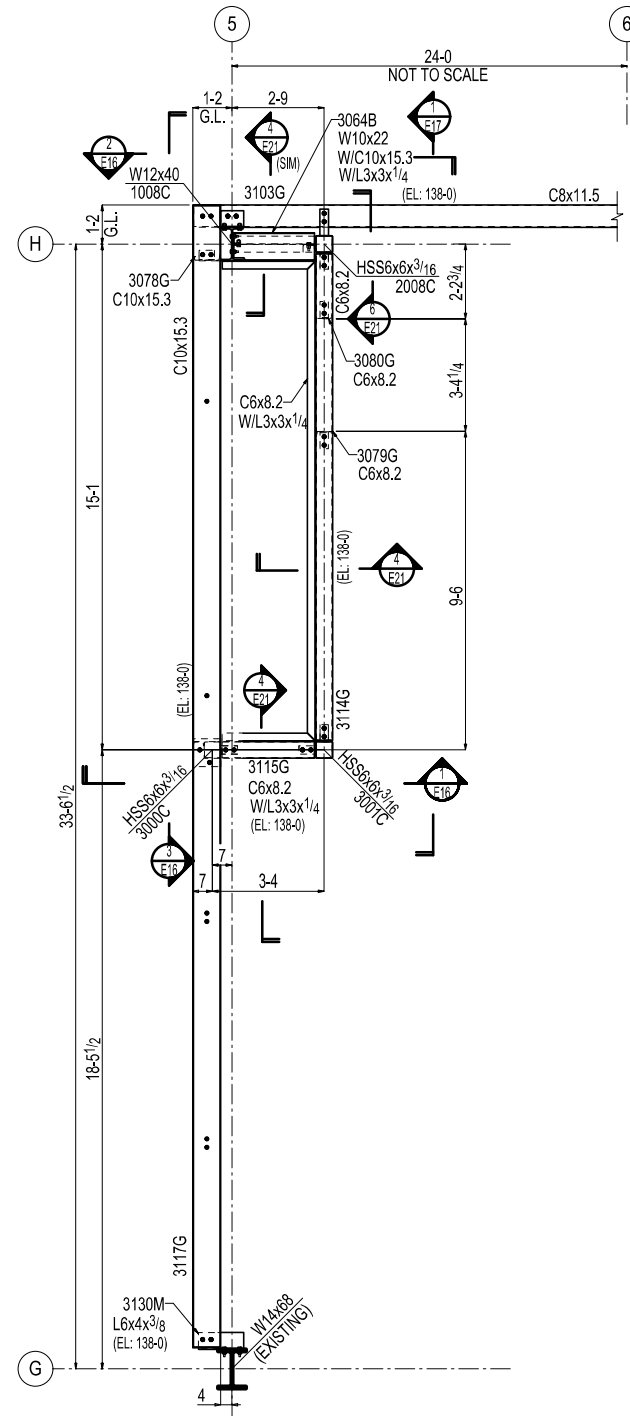




CONVEYOR ACCESS ROOF PLAN @ EL.137'-6 1/2"


- NOTES:-
 1.TOP OF STEEL ELEVATION:-137'-6 1/2" (U.N.O.)
 2.ALL BOLTS ARE USING 3/4"DIA.A325N TC.BOLT (U.N.O.)
 3.FOR ELEVATION VIEW & SECTION VIEW REFER E10 THRU E26 SHEETS
 4.—S—INDICATES SHEAR PLATE CONNECTION.
 5.G.L.—INDICATES GIRT LINE.

(REF.DWG.S18)

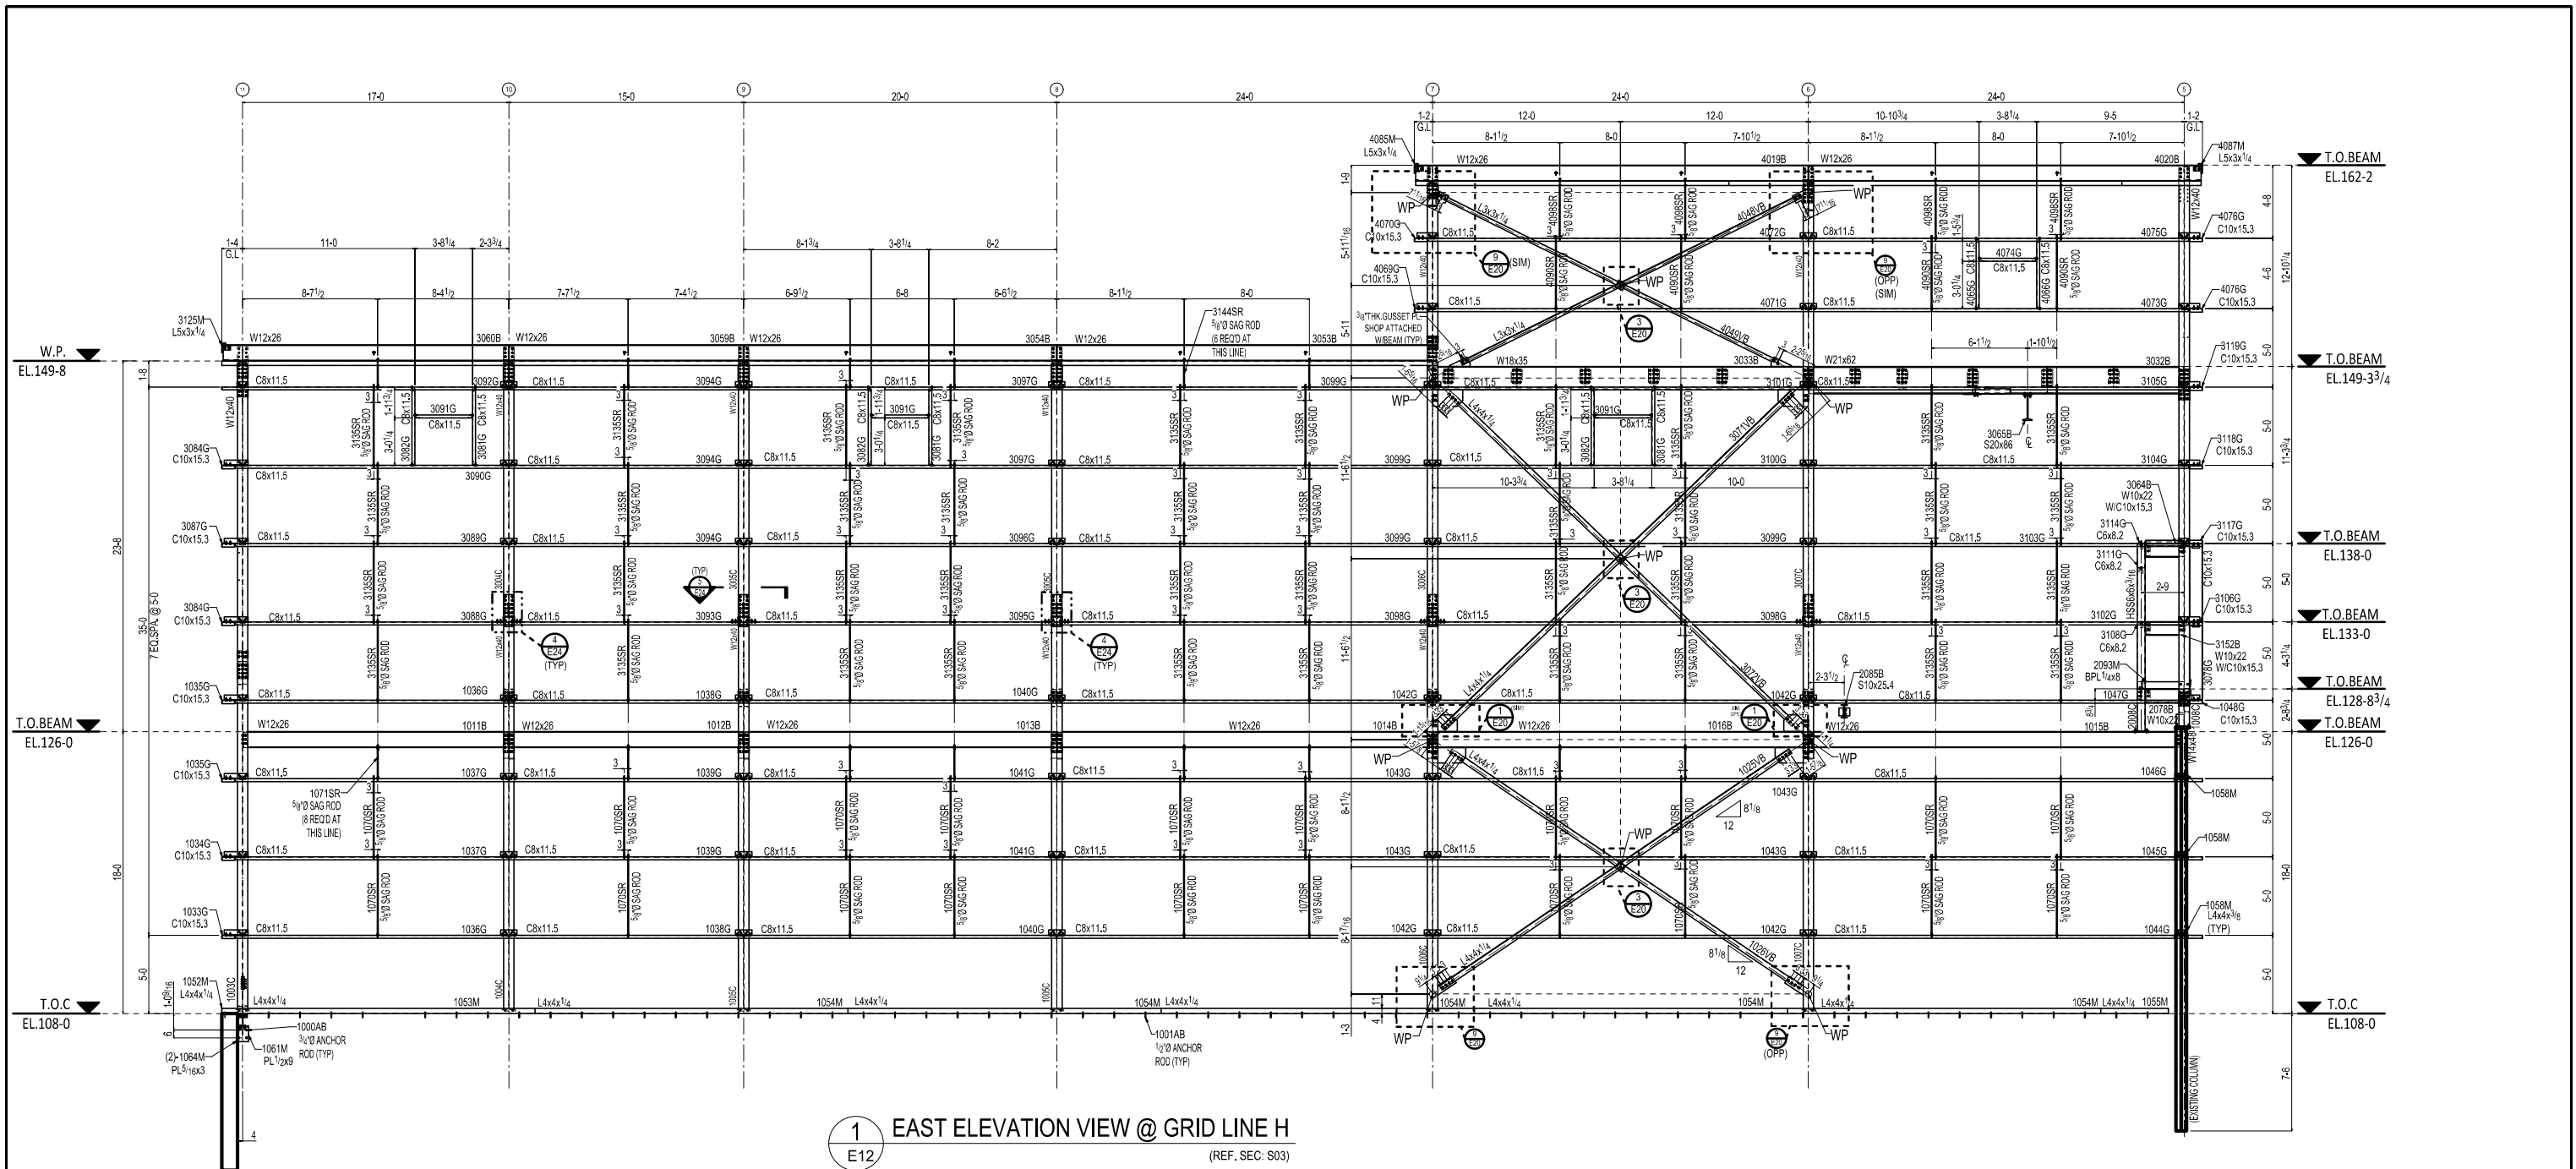


1 EAST ELEVATION VIEW @ GRID LINE H
E12 (REF. SEC. S03)

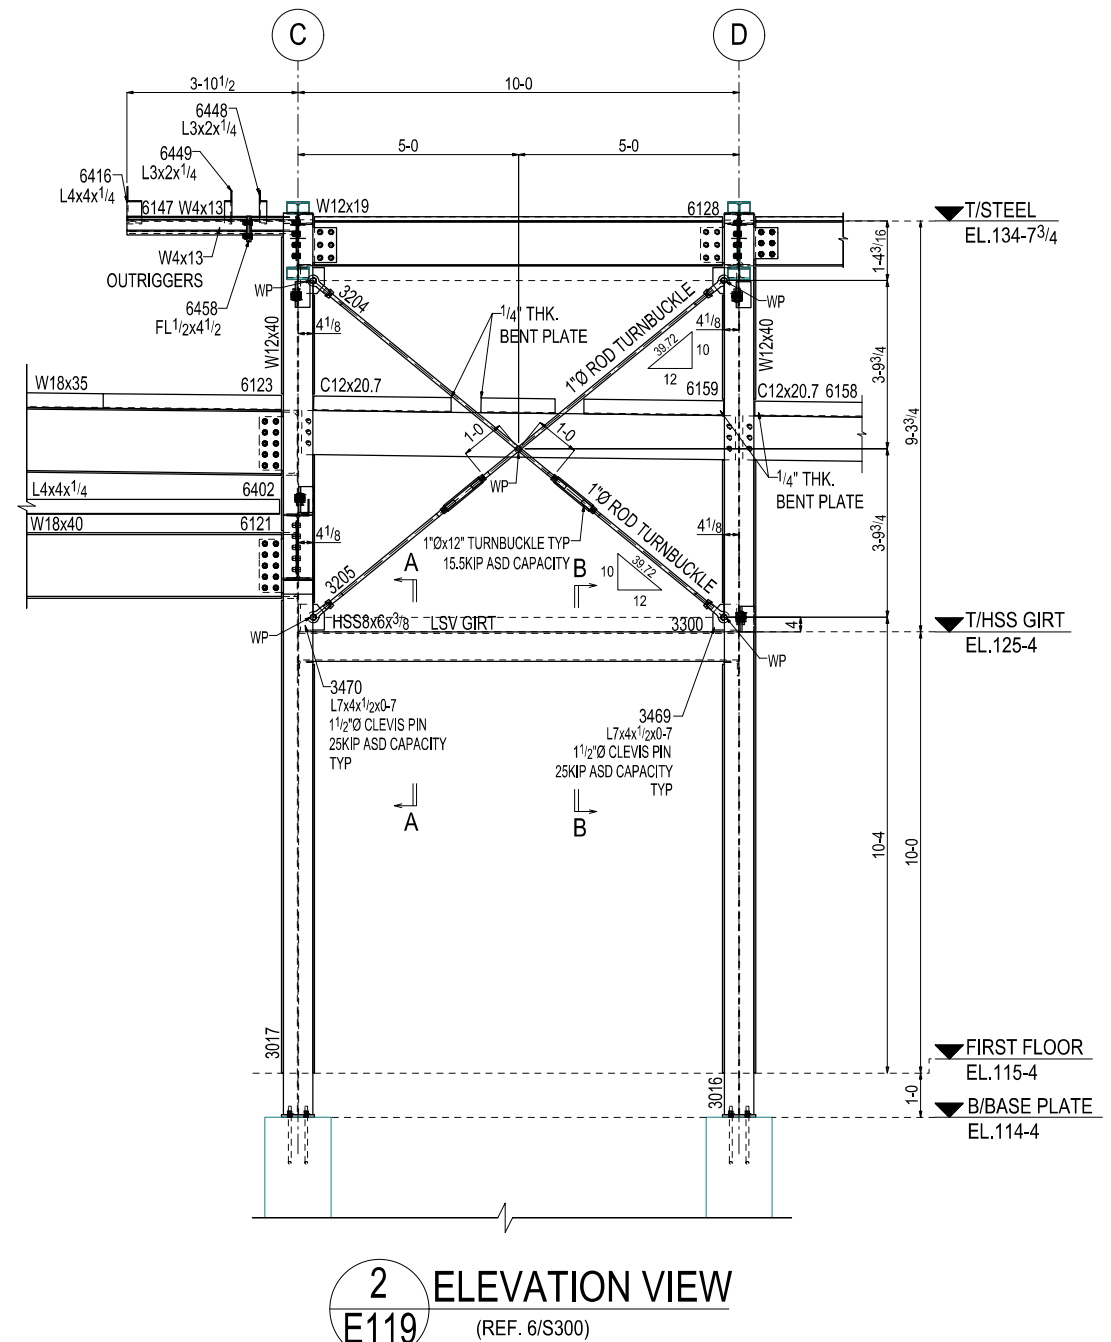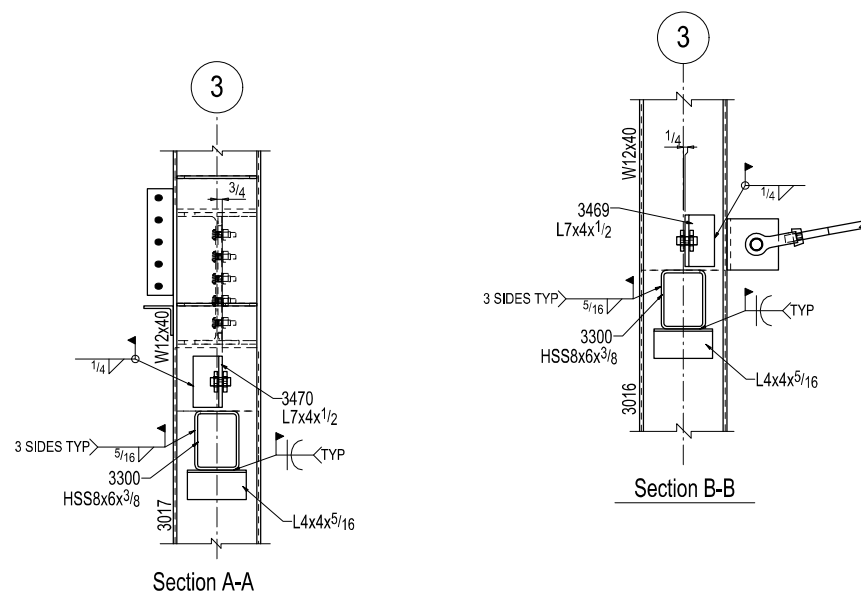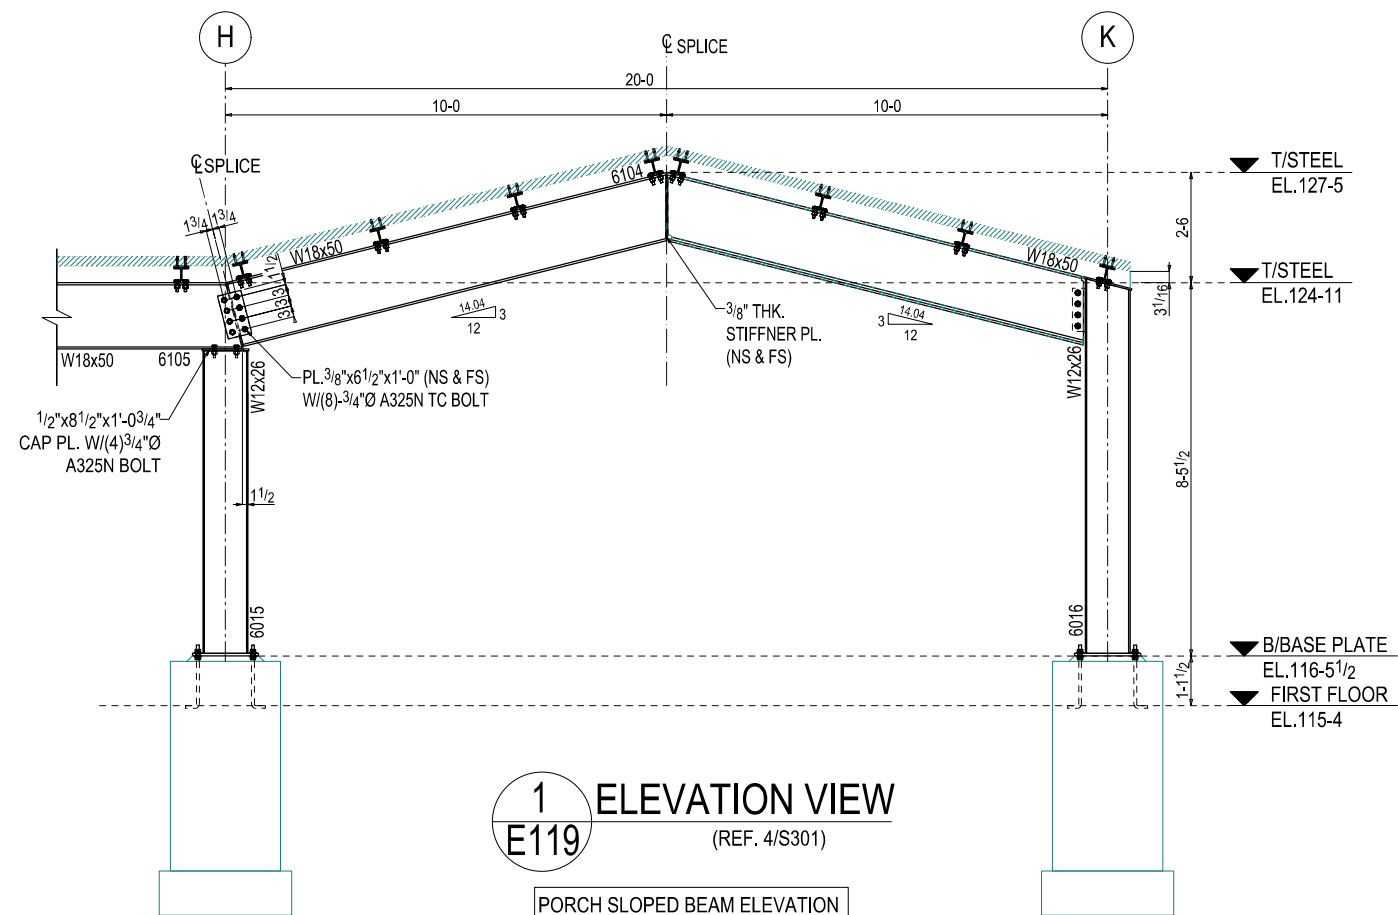


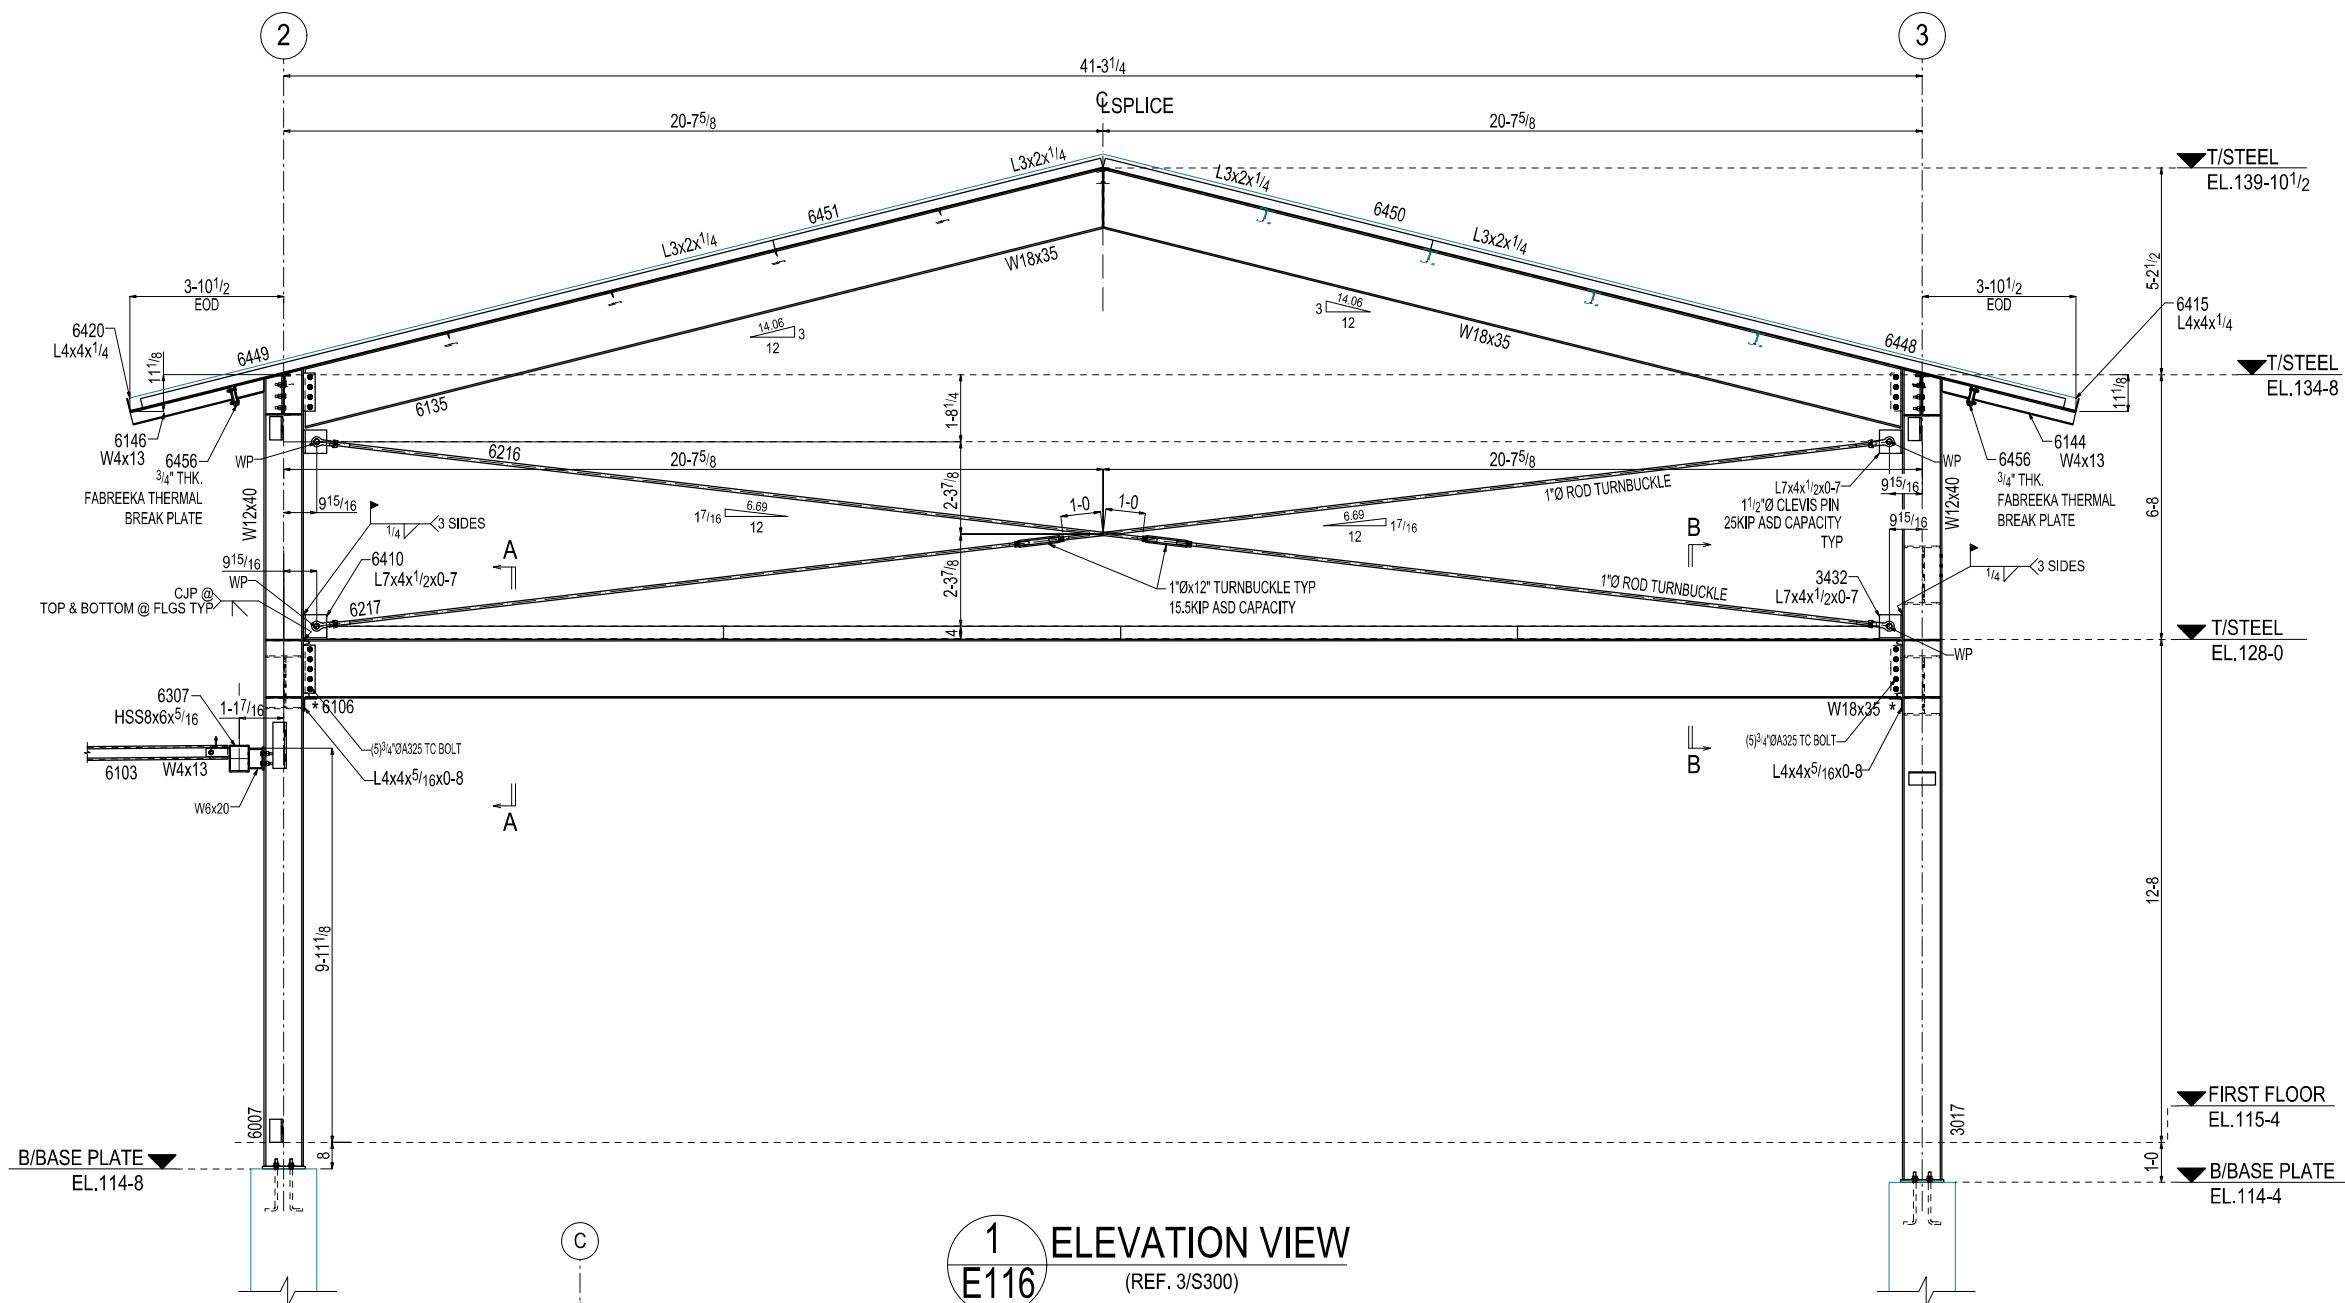


1 ELEVATION VIEW
E116 (REF. 3/S300)

* INDICATES TC BOLTS FOR MOMENT CONNECTION

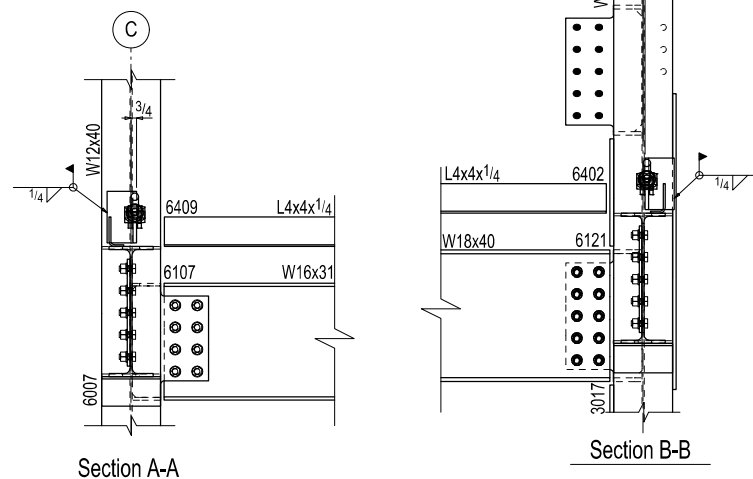

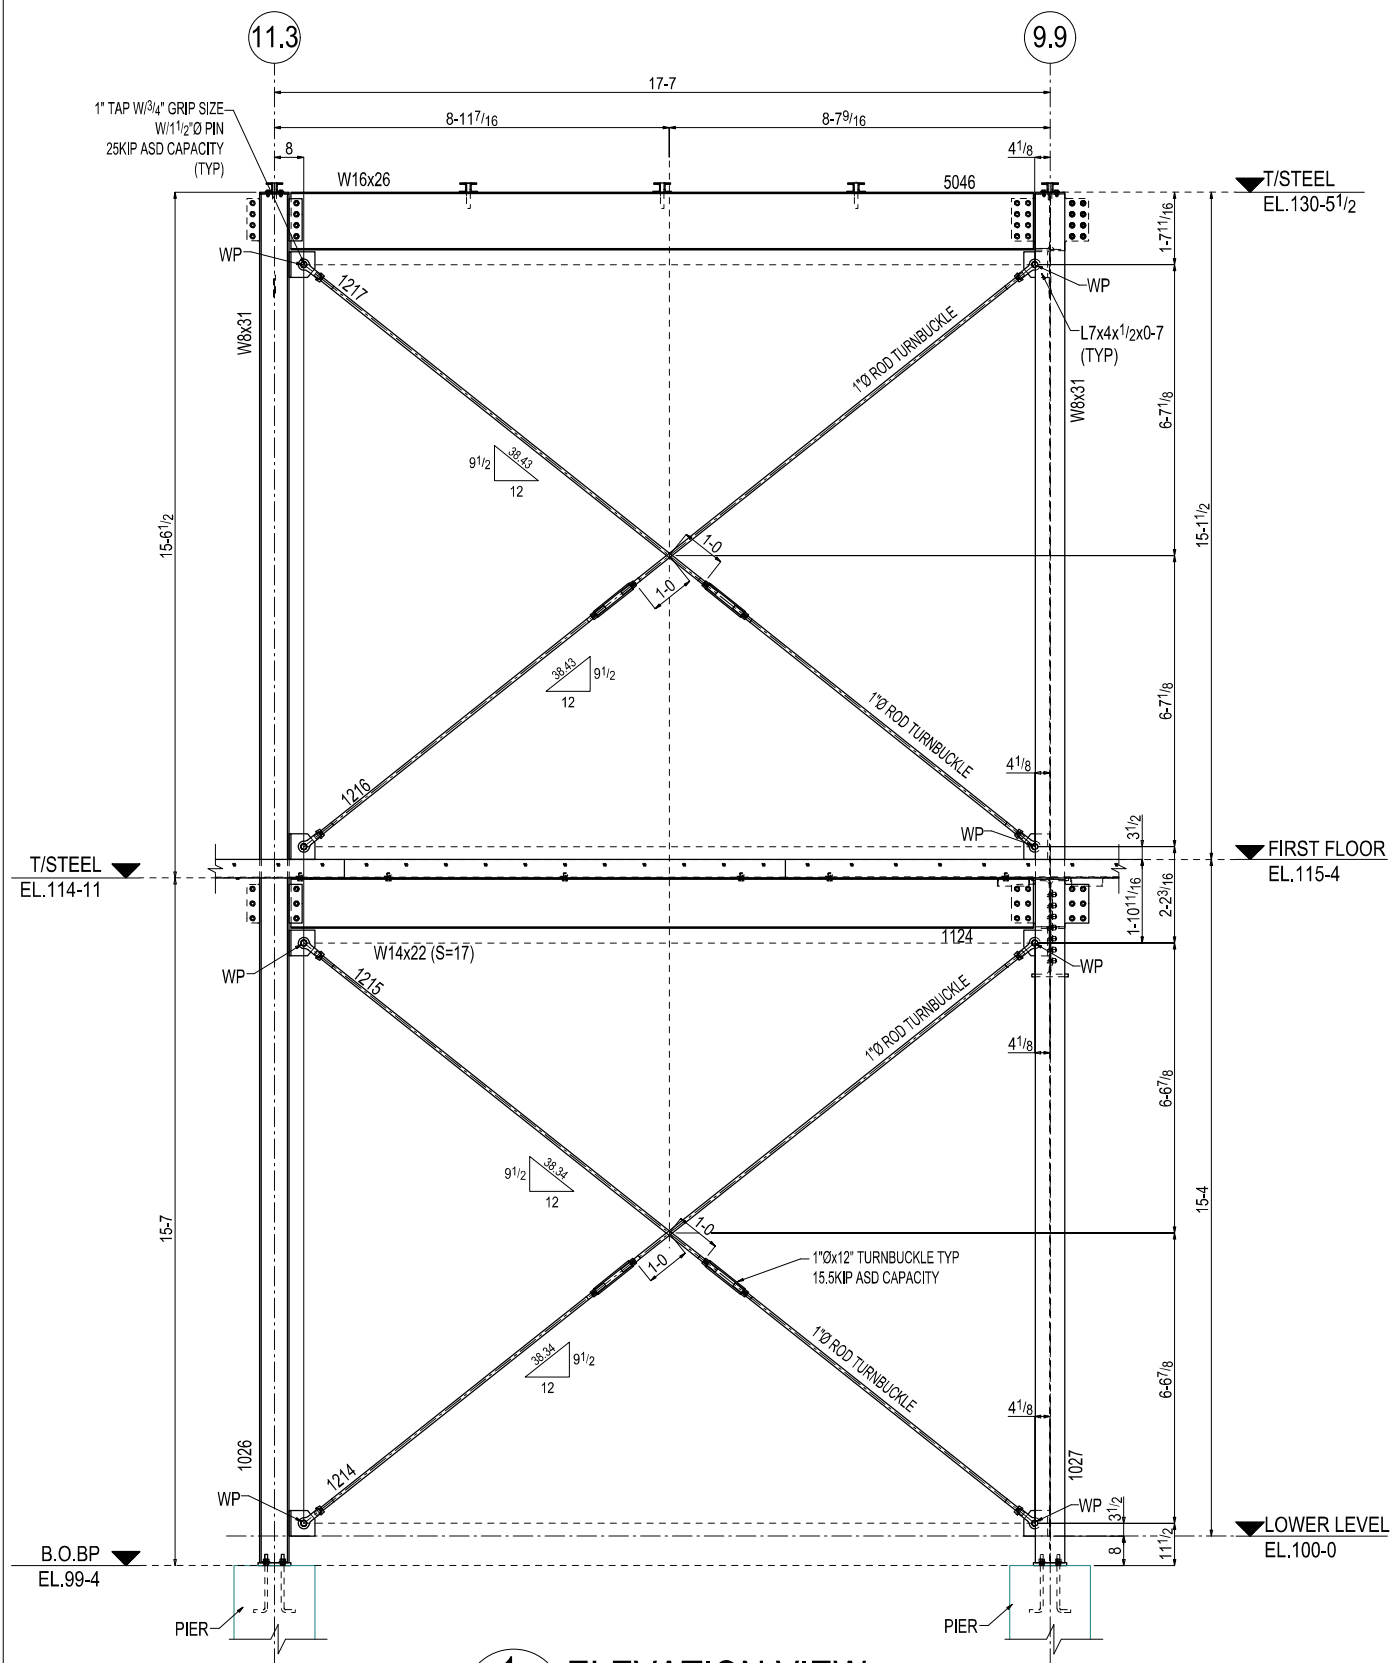


1 ELEVATION VIEW
E124 (REF. 3/S302)

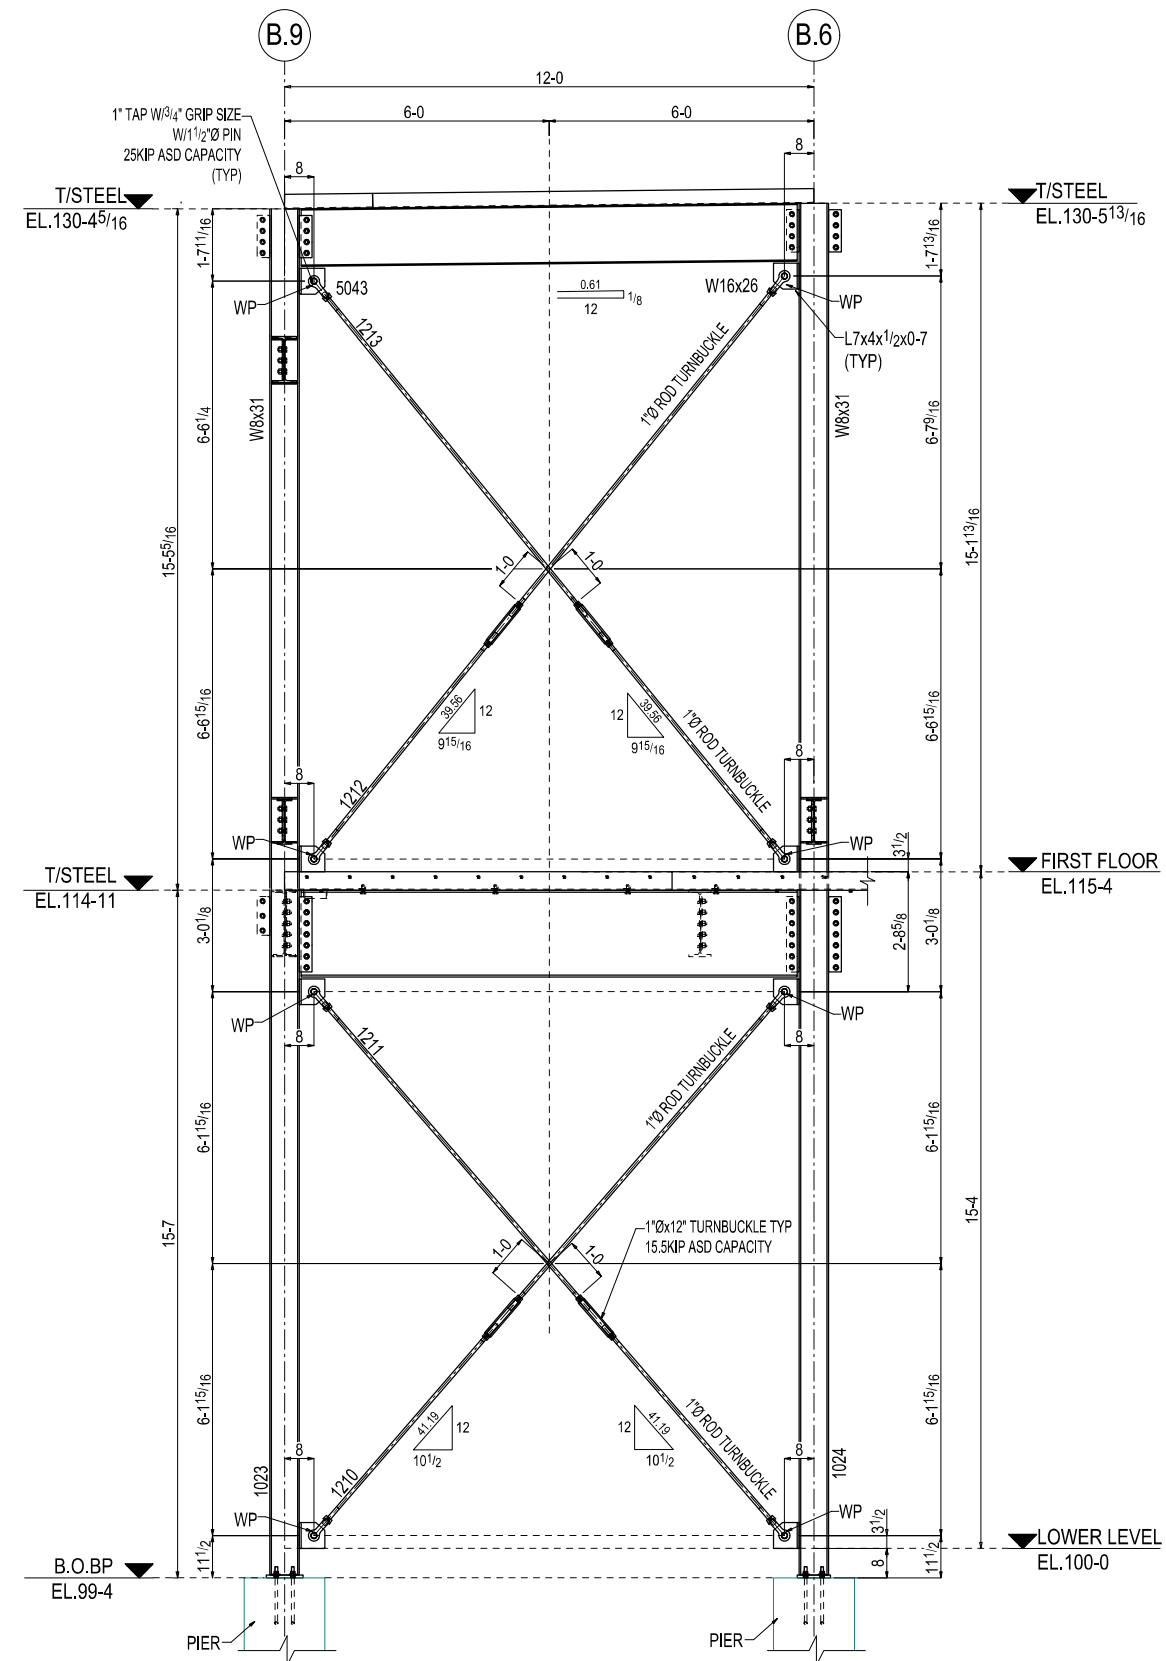


2 ELEVATION VIEW
F124 (REF. 5/S302)


ALONG GRID LINE 11.6

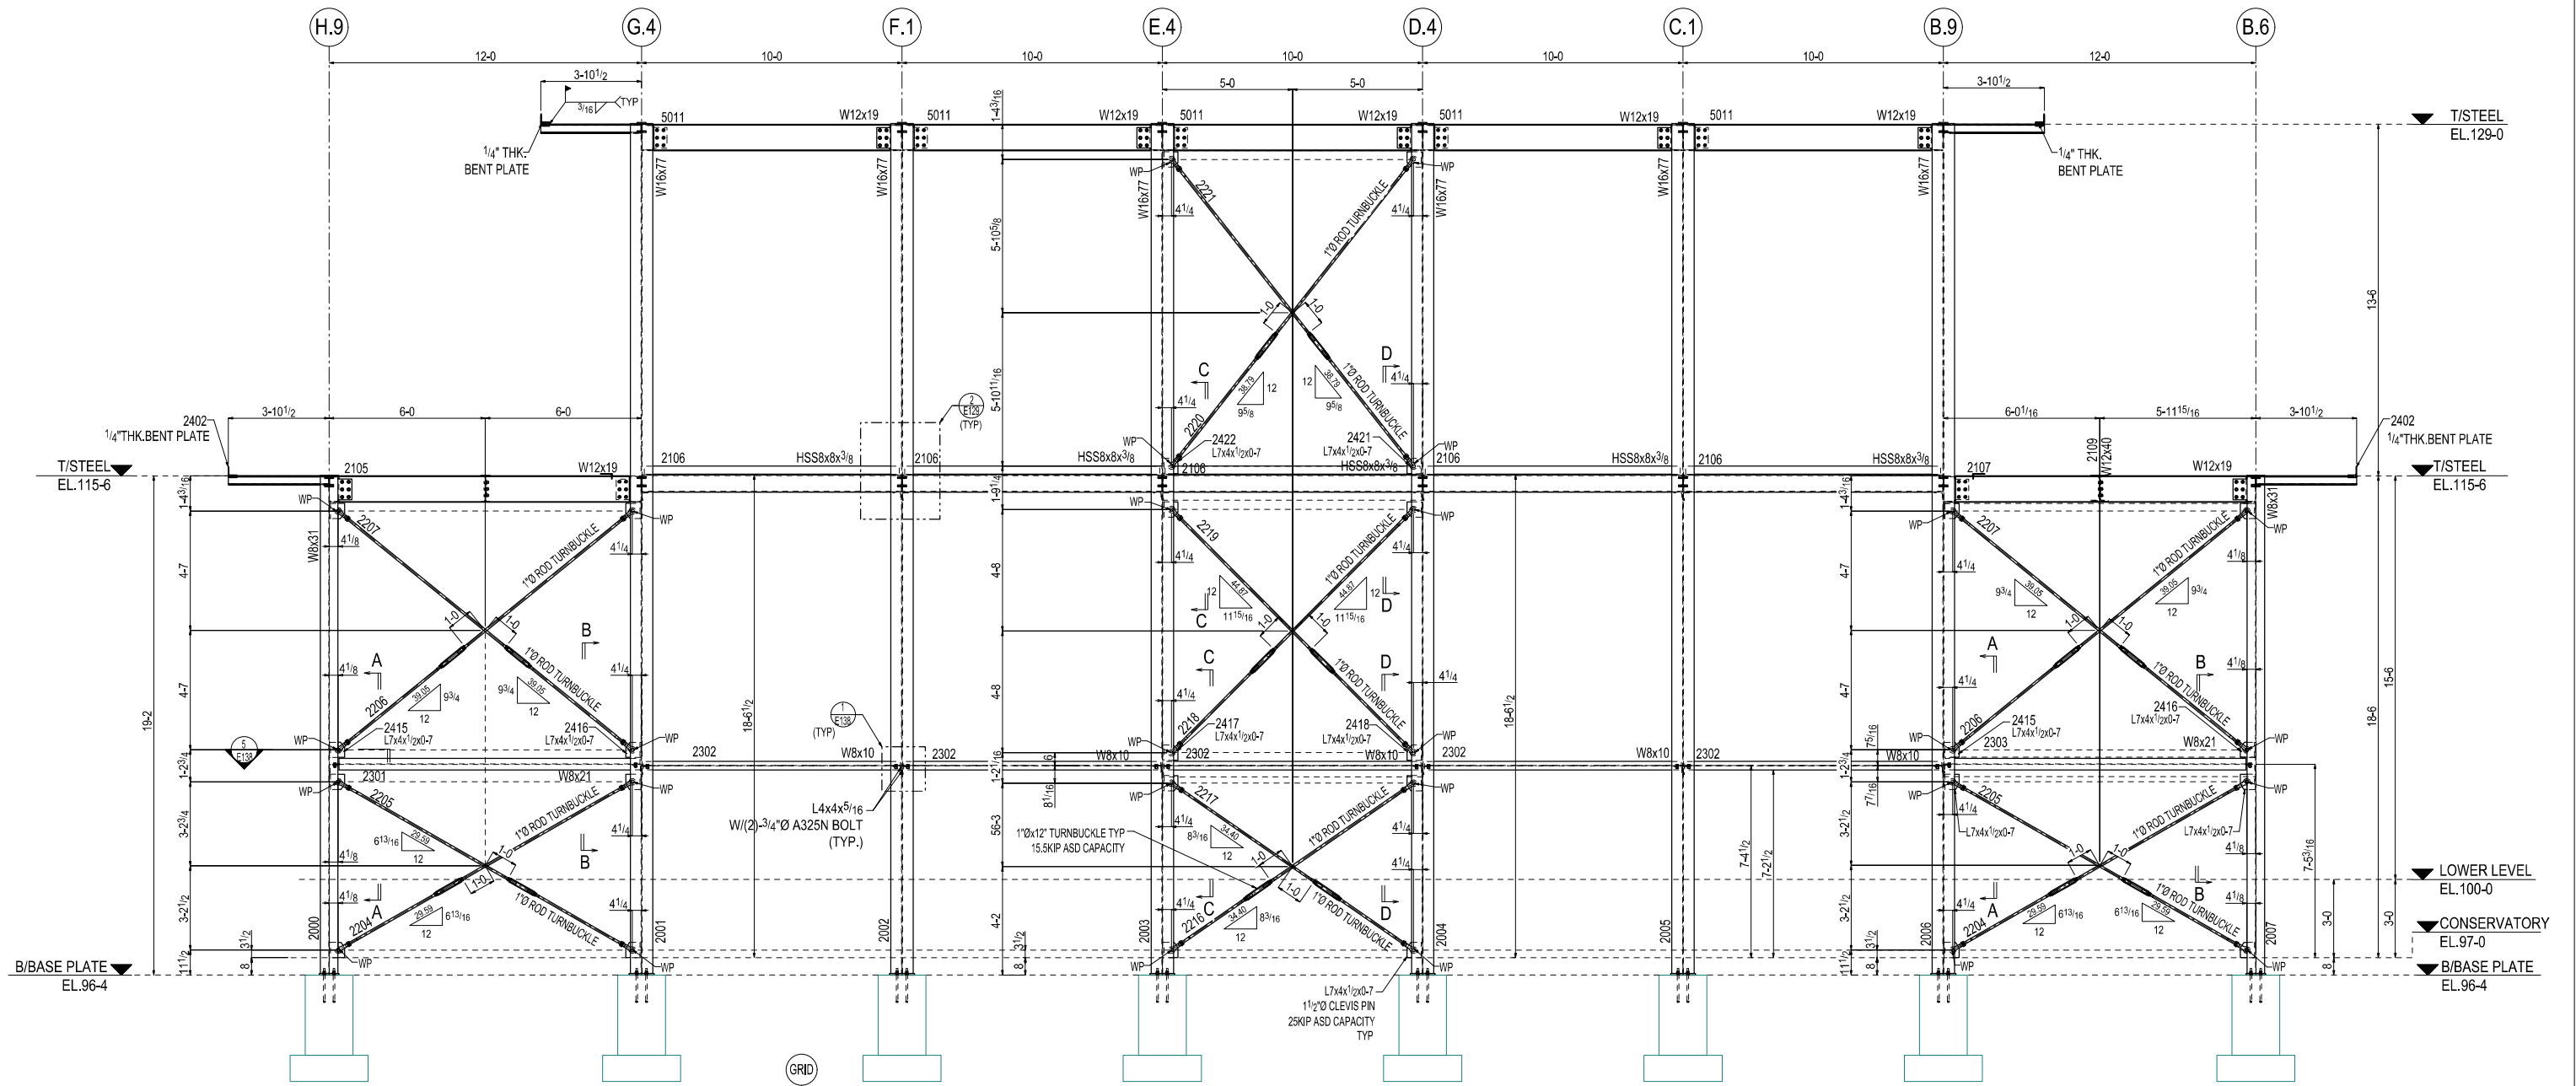


1 ELEVATION VIEW
(REF. 1/S304)

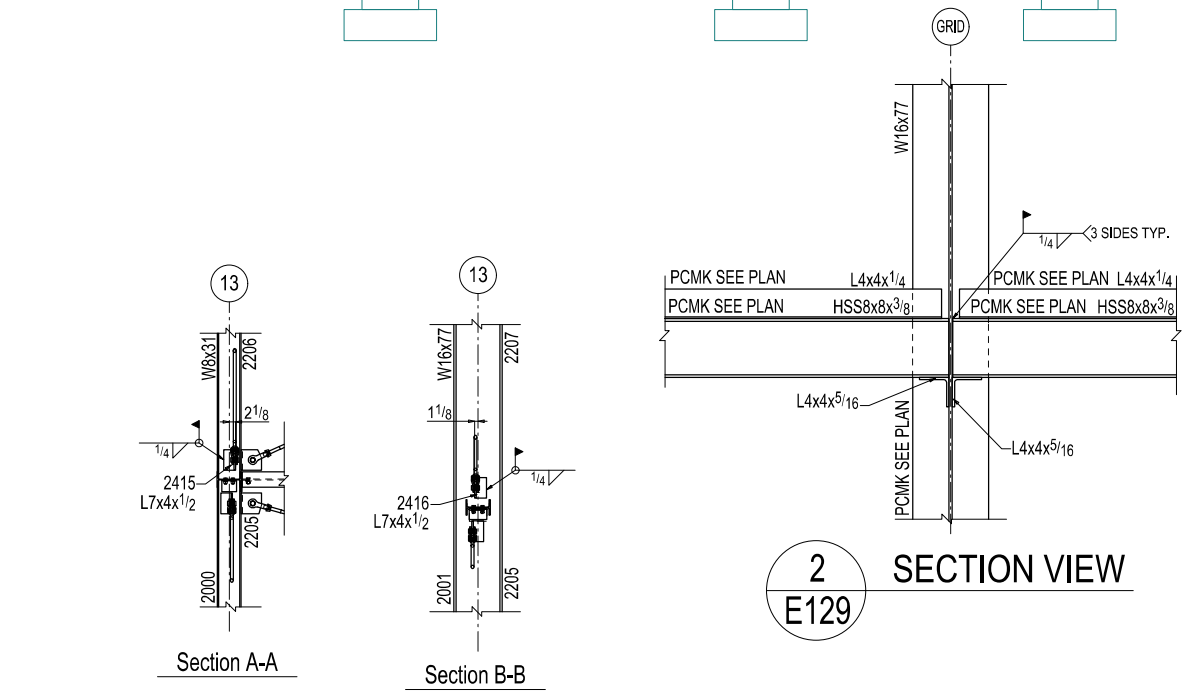


2 SECTION VIEW
E129

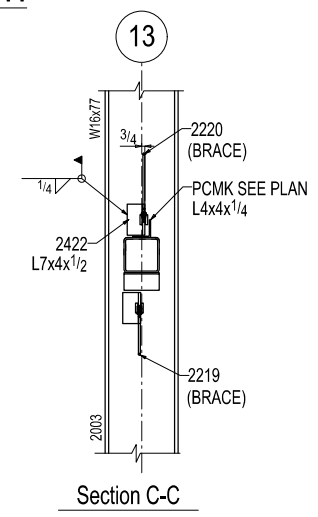


Section C-C

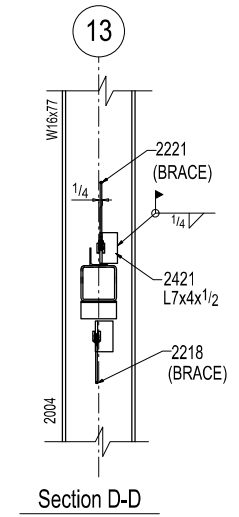


Section D-D

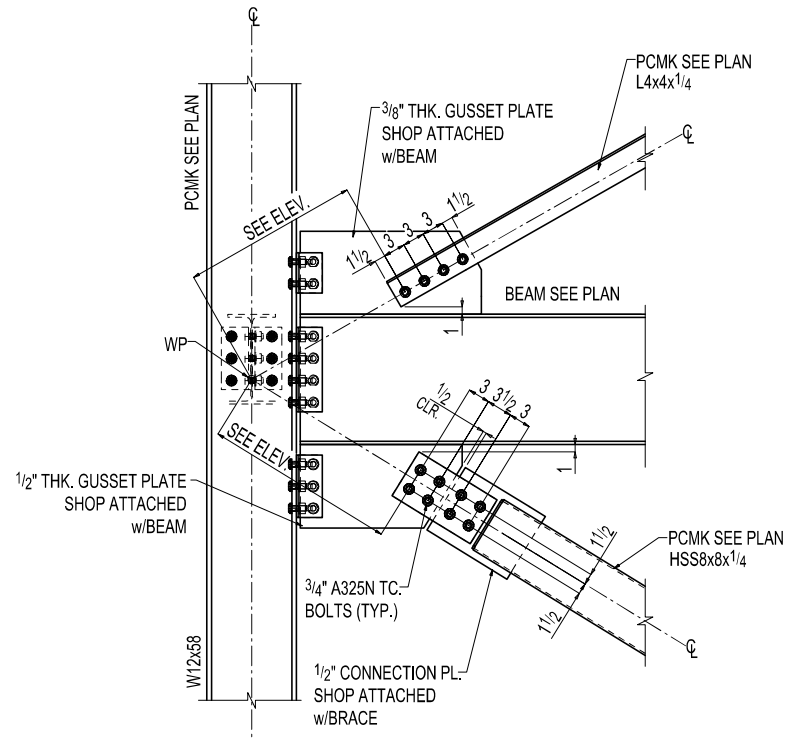


1 SECTION VIEW
E20 (REF. SEC: S04)

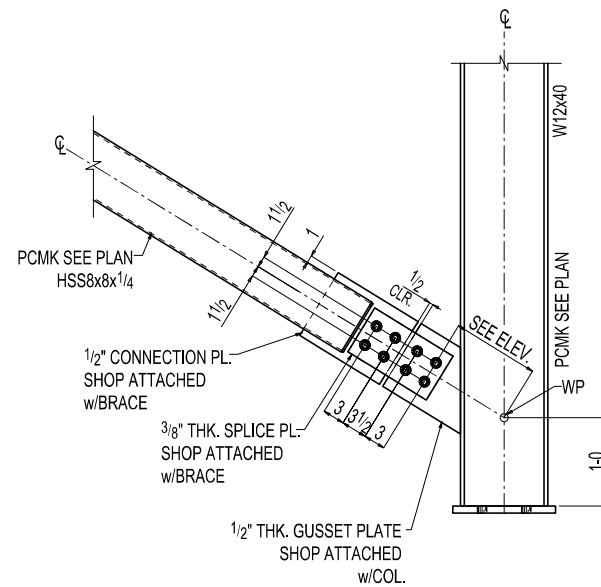


2 SECTION VIEW
E20 (REF. SEC: S04)

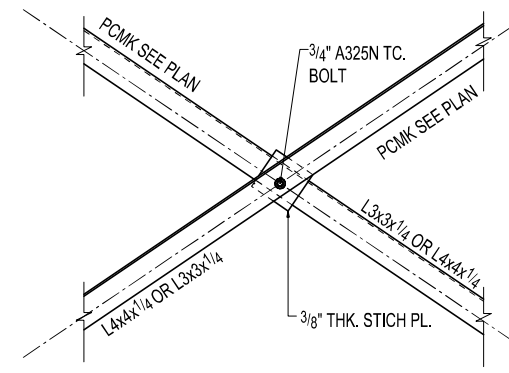


3 SECTION VIEW
E20 (REF. SEC: S04)

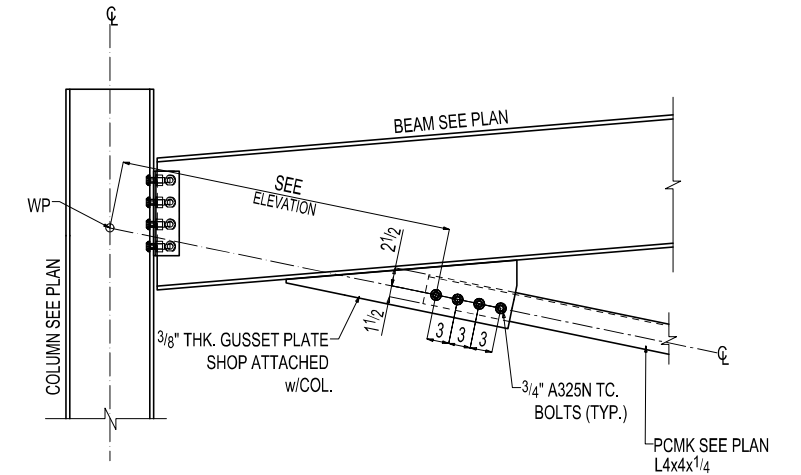


4 SECTION VIEW
E20 (REF. SEC: S04)

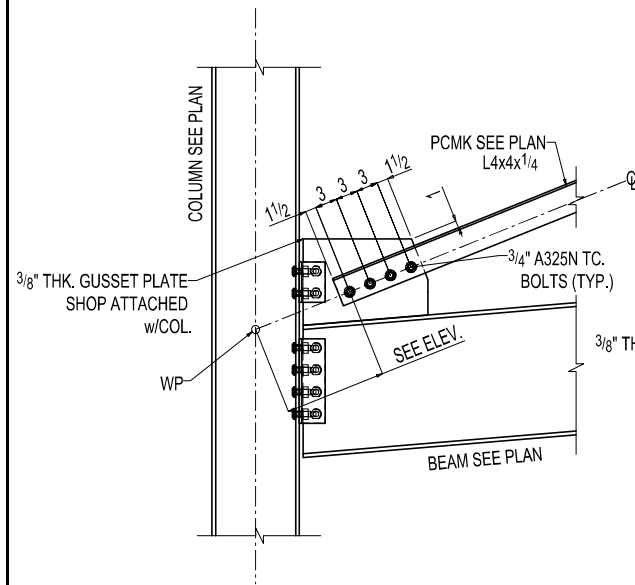


5 SECTION VIEW
E20 (REF. SEC: S04)

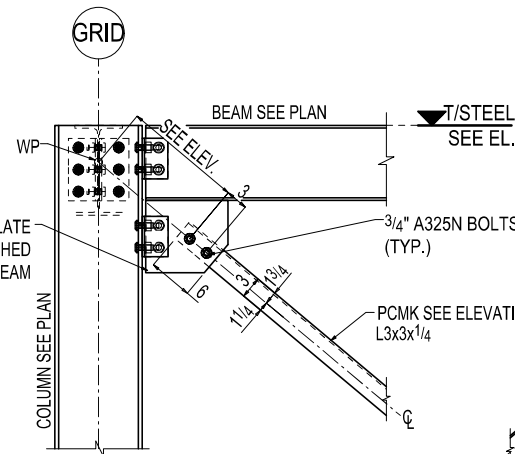


6 SECTION VIEW
E20 (REF. SEC: S04)

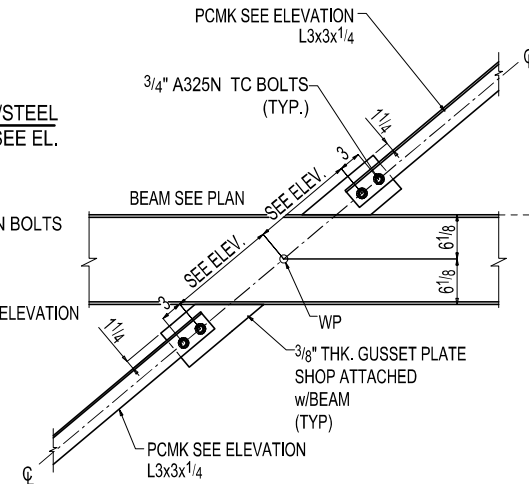


7 SECTION VIEW
E20 (REF. SEC: 3/S17)

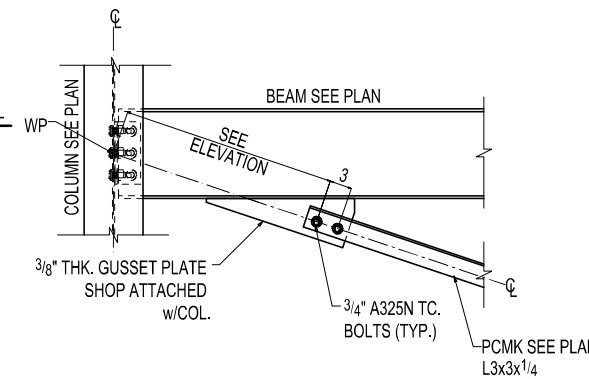


8 SECTION VIEW
E20 (REF. SEC: S04)

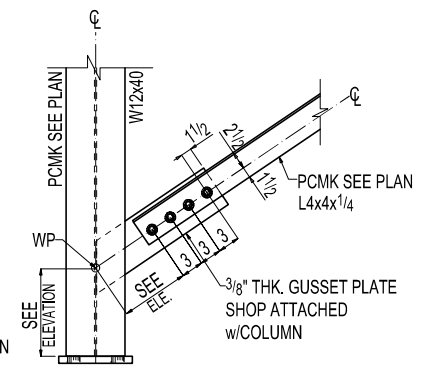


9 SECTION VIEW
E20 (REF. SEC: S04)

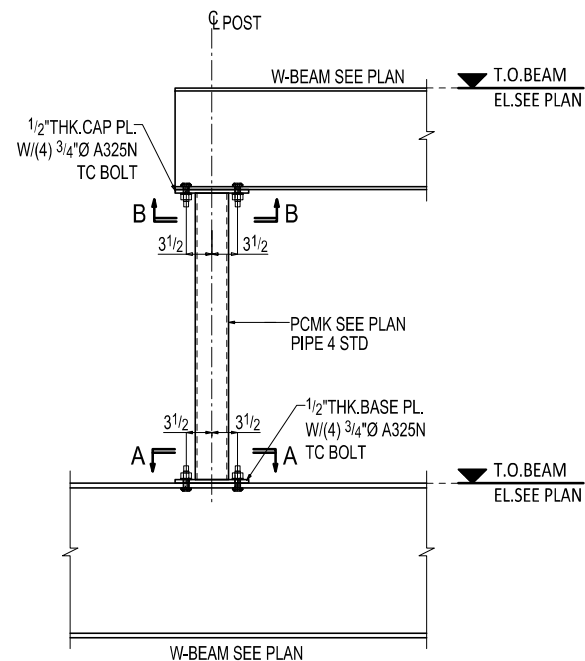


1 PIPE CAP AND BASE PLATE DETAIL
(REF. SEC. S05)

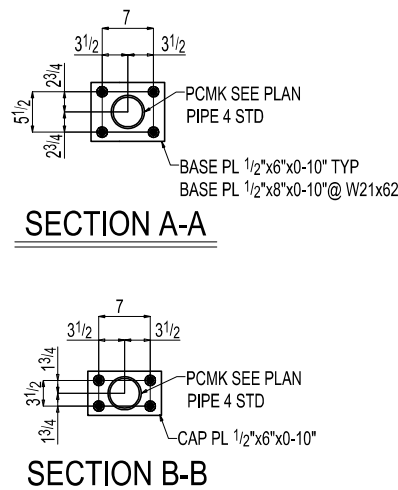


2 INTERMEDIATE GIRT TYPICAL DETAIL
(REF. SEC. S04)

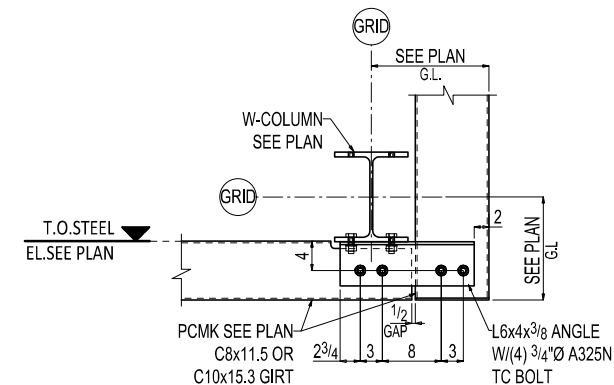


3 CORNER GIRT TYPICAL DETAIL
(REF. SEC. S04)

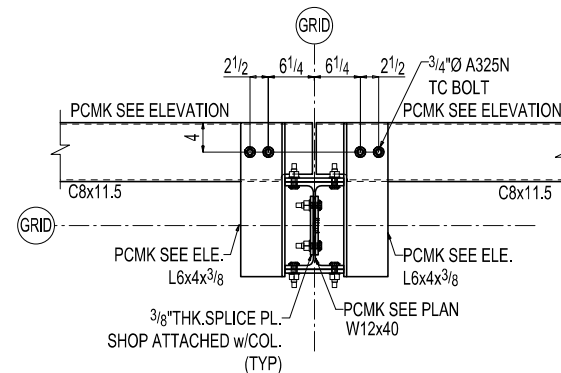


4 TYPICAL SPLICE CONNECTION DETAIL
E24

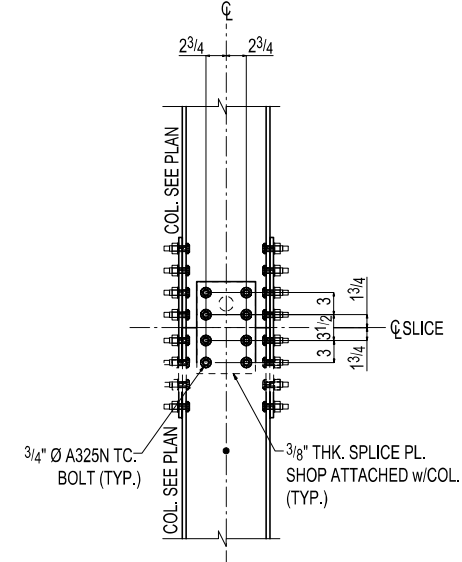


SECTION C-C

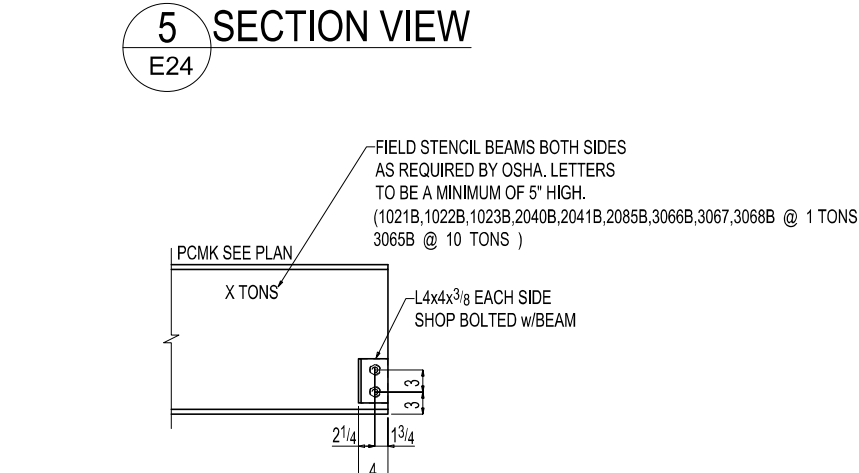


6 TYP. HOIST BEAM STOP DETAIL
(REF. DRW. S05)

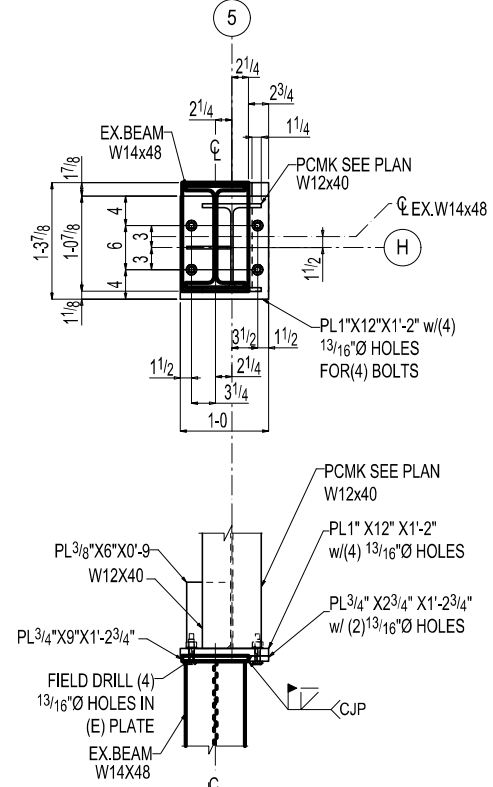


7 SECTION VIEW
(REF. SEC. M/S04)

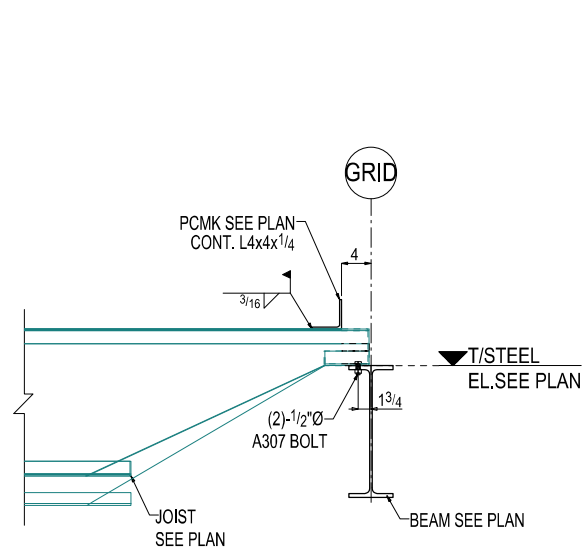


1 SECTION VIEW
E137

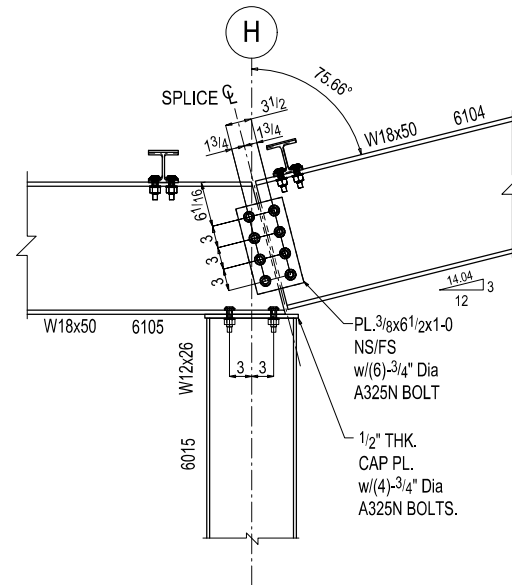

2 SECTION VIEW
E137

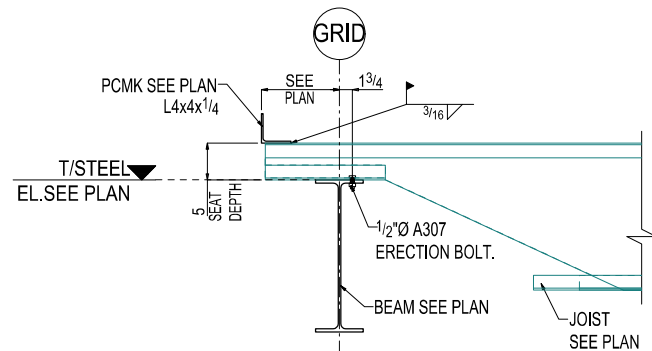


4 SECTION VIEW
E137

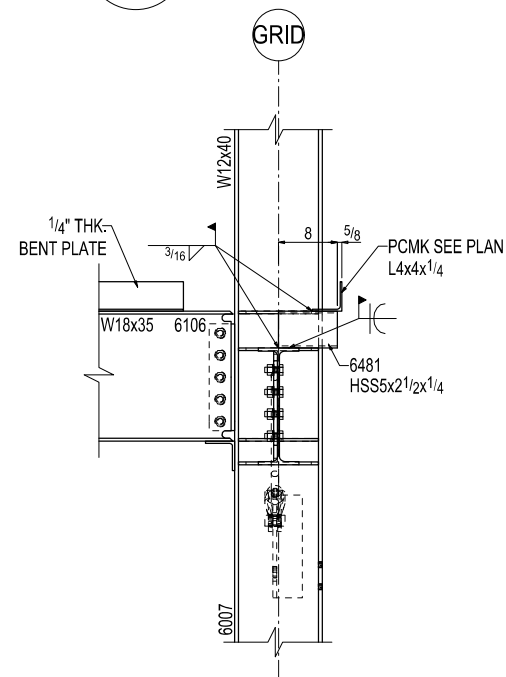


5 SECTION VIEW
E137


TYPICAL MOMENT CONNECTION DETAIL
(REF. 2/S511)
(# :INDICATES FILED CUT TO SUIT AS REQUIRED)

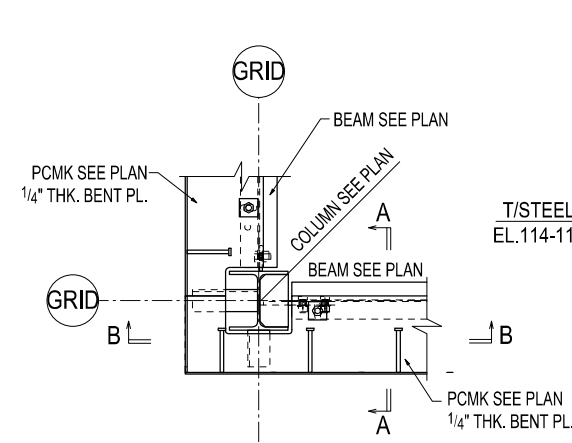

3 DETAIL VIEW
E137

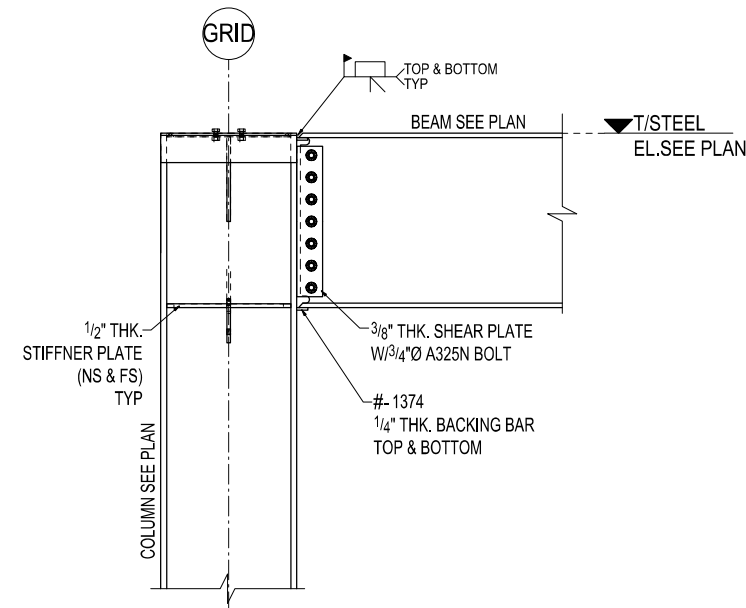


TYPICAL MOMENT CONNECTION DETAIL
(REF. 9/S520)
(# :INDICATES FILED CUT TO SUIT AS REQUIRED)

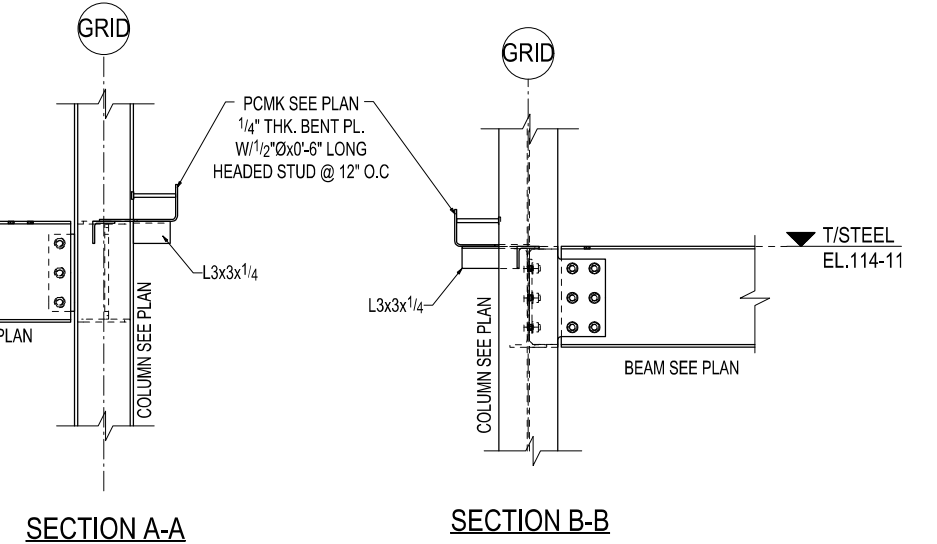


SECTION A-A


SECTION B-B

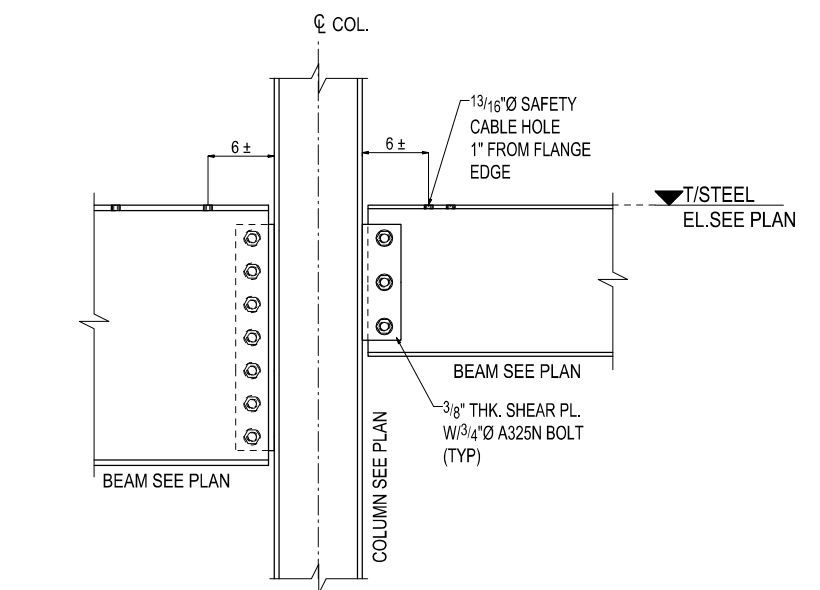



TYPICAL SHEAR CONNECTION DETAIL
(REF. 9/S510)

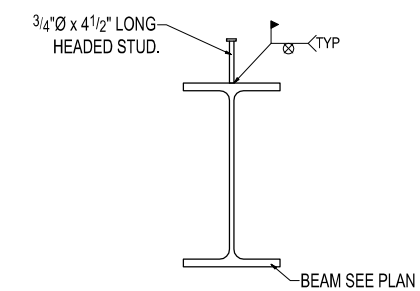



TYPICAL SHEAR STUD
CONNECTION DETAIL

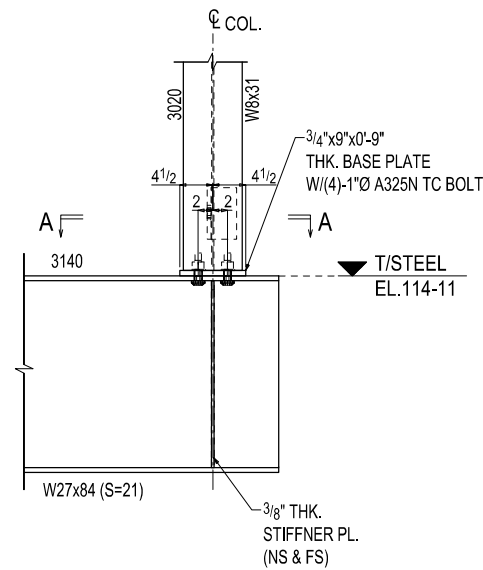



1
E130
SECTION VIEW
(REF. 6/S511)

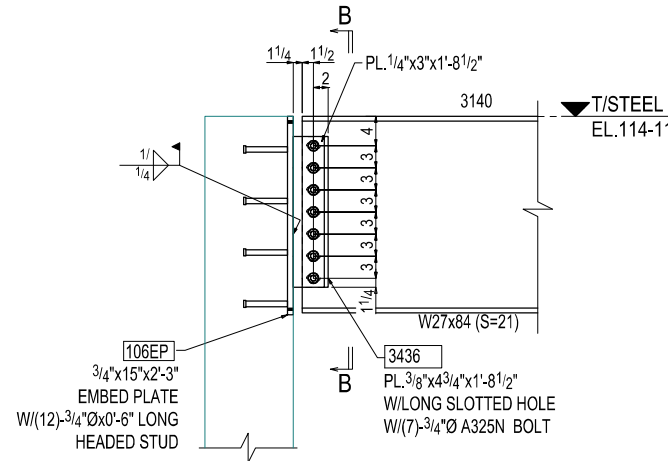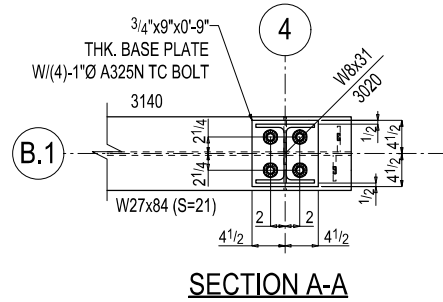


2
E130
SECTION VIEW
(REF. 1/S511)

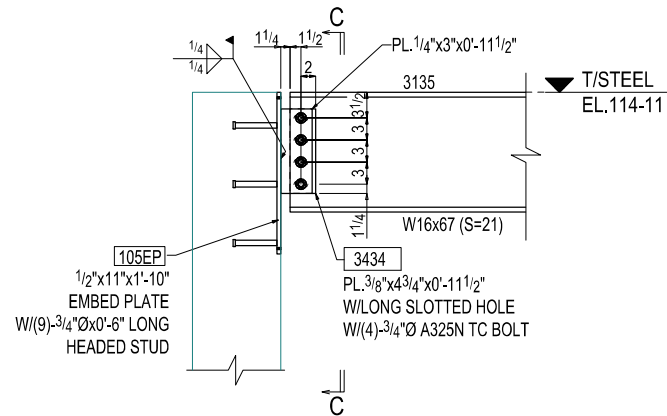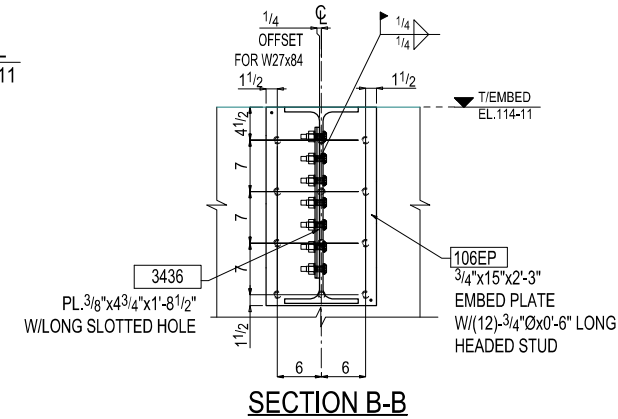


3
E130
SECTION VIEW
(REF. 1/S511)

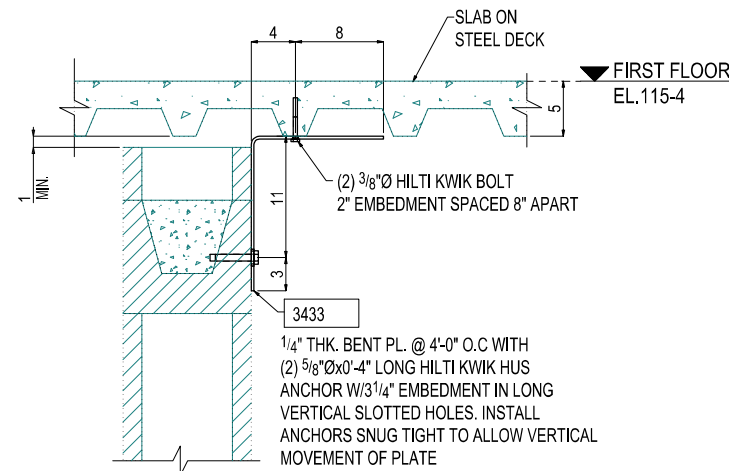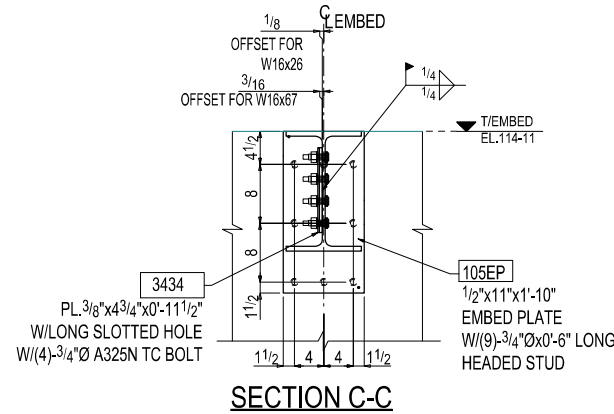


4
E130
SECTION VIEW
(REF. 5/S530)

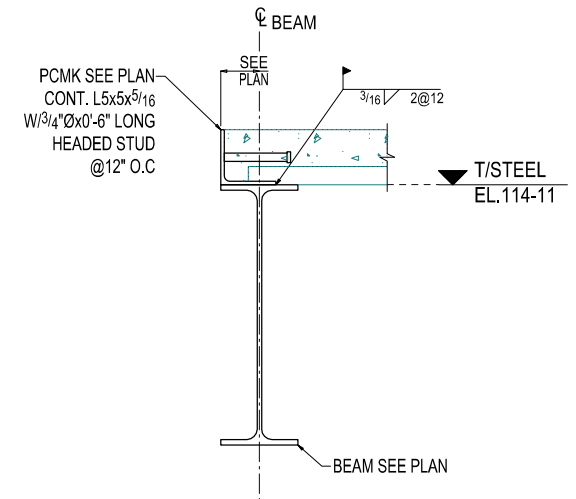



5
E130
SECTION VIEW
(REF. 7/S510)

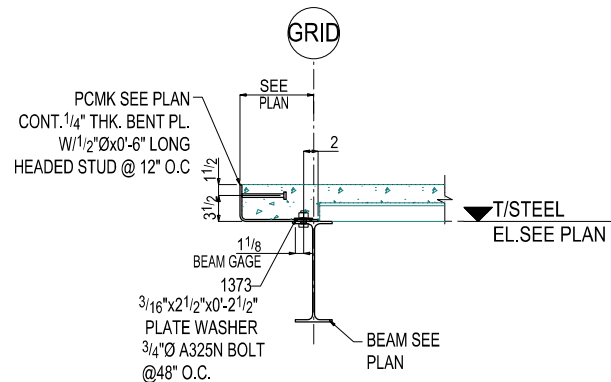

6
E130
SECTION VIEW
(REF. 5/S510)

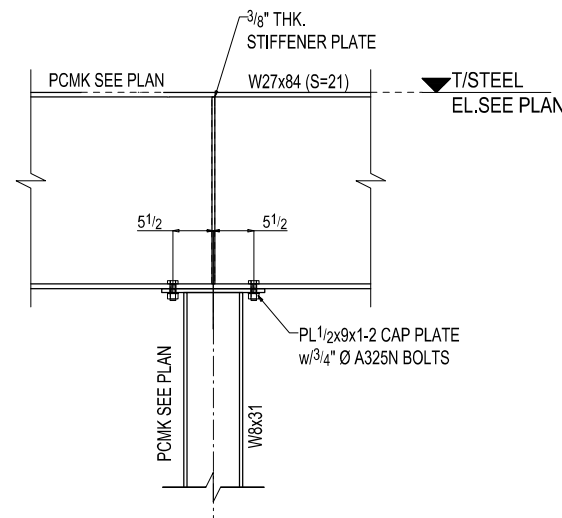


7
E130
SECTION VIEW

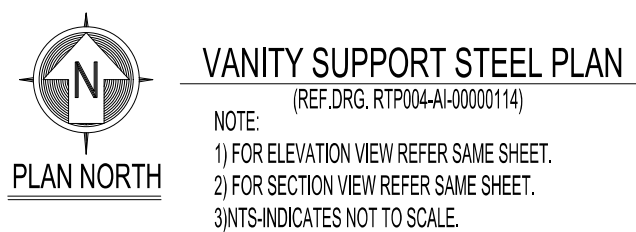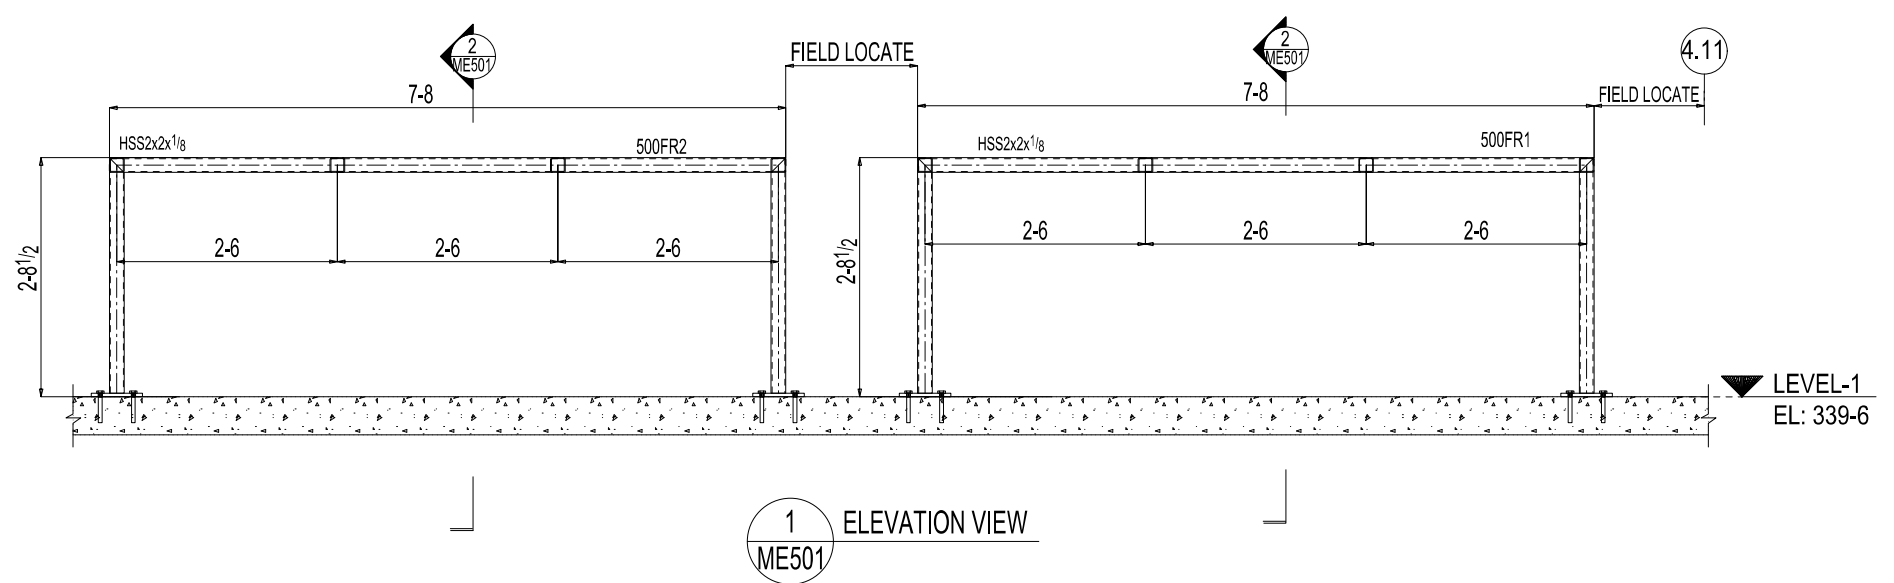

REVISIONS			PROJECT:						
NO	DATE	BY	LOCATION:						
			ARCH:						
			PURCHASER:						
			REV NO.	DESCRIPTION					
			1						
DATE									
PRINTS									
FOR									
									
			SHOP PAINT:						
			DRAWN BY:				DATE:		
			CHKD. BY:				APPROVED:		
			JOB NO.						
			SHEET NO.						
			-- 						

SAMPLE DRAWINGS

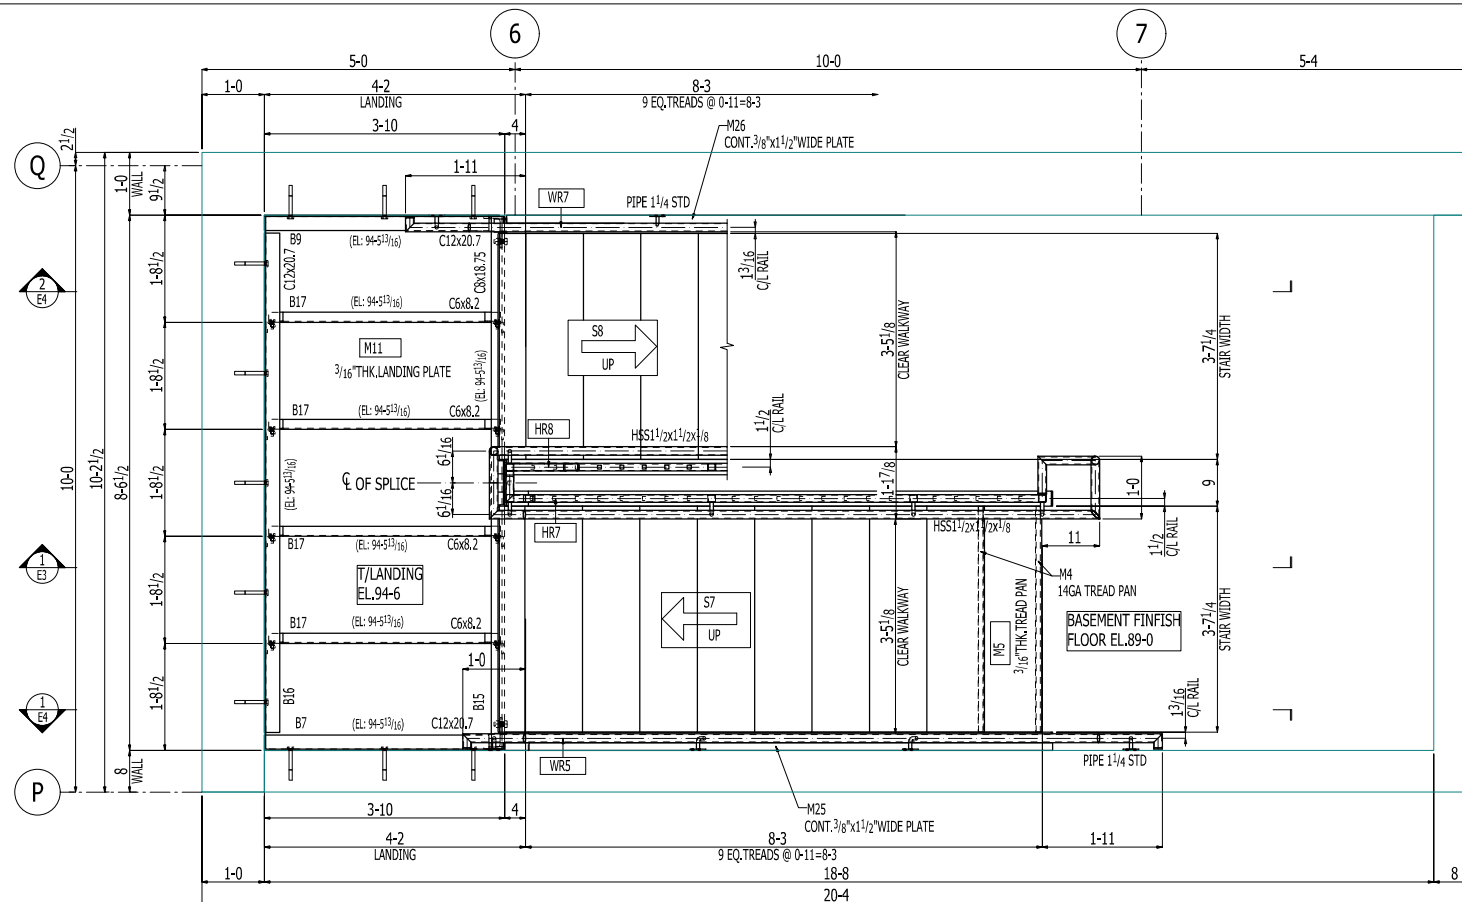


BASEMENT FLOOR NORTH STAIR FRAMING PLAN

NOTES:-

1. T.O. STEEL EL: NOTED ON PLAN (U.N.O.)

(REF : E/A5.3)

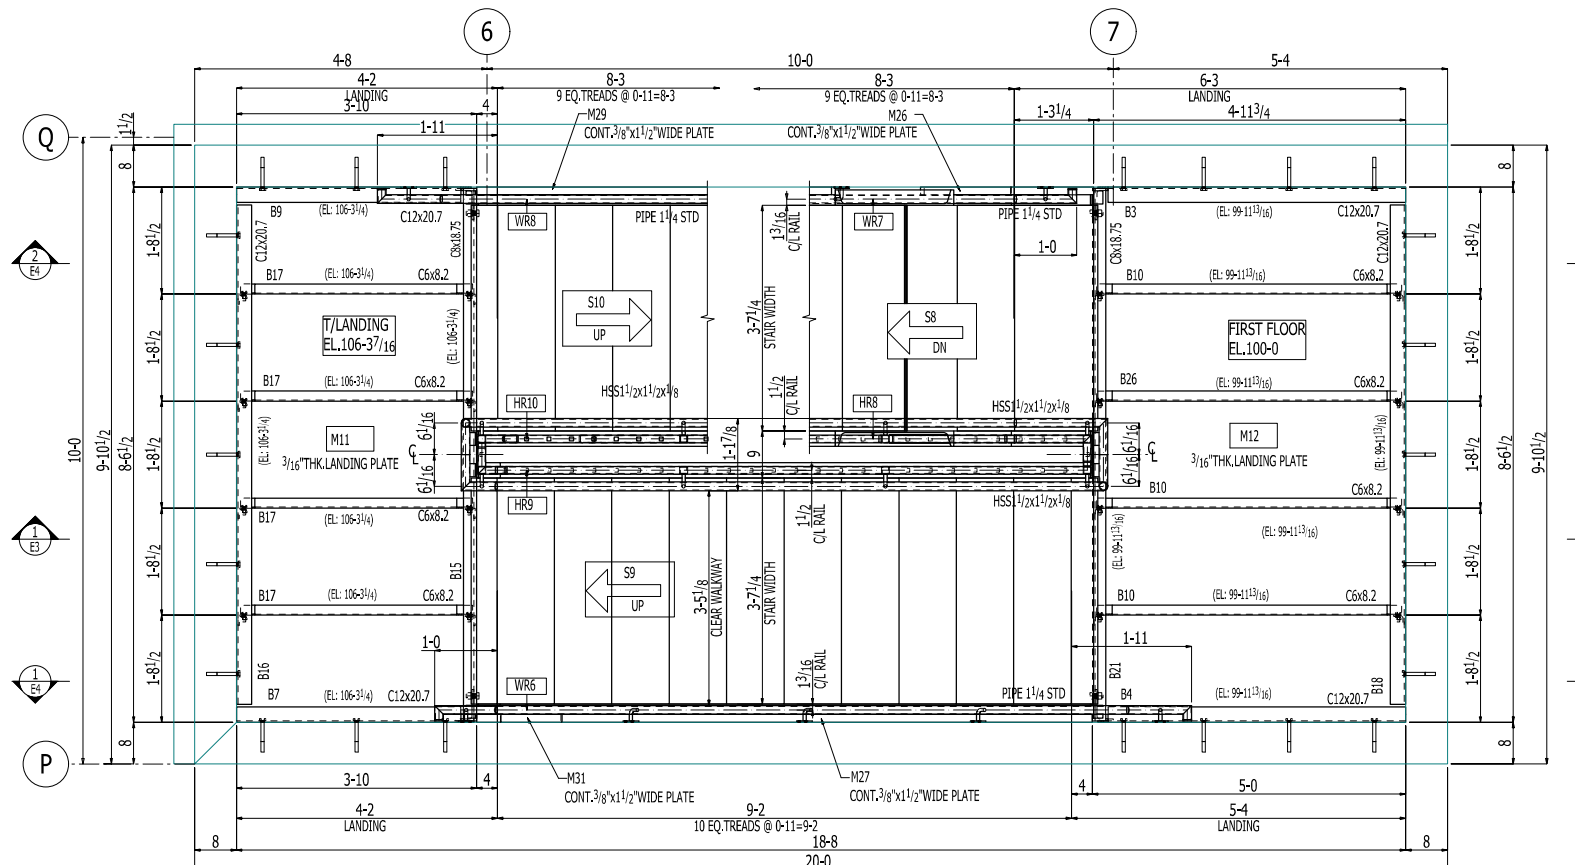

FIRST FLOOR NORTH STAIR FRAMING PLAN


NOTES:-

1. T.O. STEEL EL: NOTED ON PLAN (U.N.O.)

(REF : B/A5.3)

REV	DESCRIPTION	DATE
		
DESCRIPTION		
PROJECT NAME		
DRAWN BY		JOB No. ----
DATE DRAWN		DRG No.

SAMPLE DRAWINGS

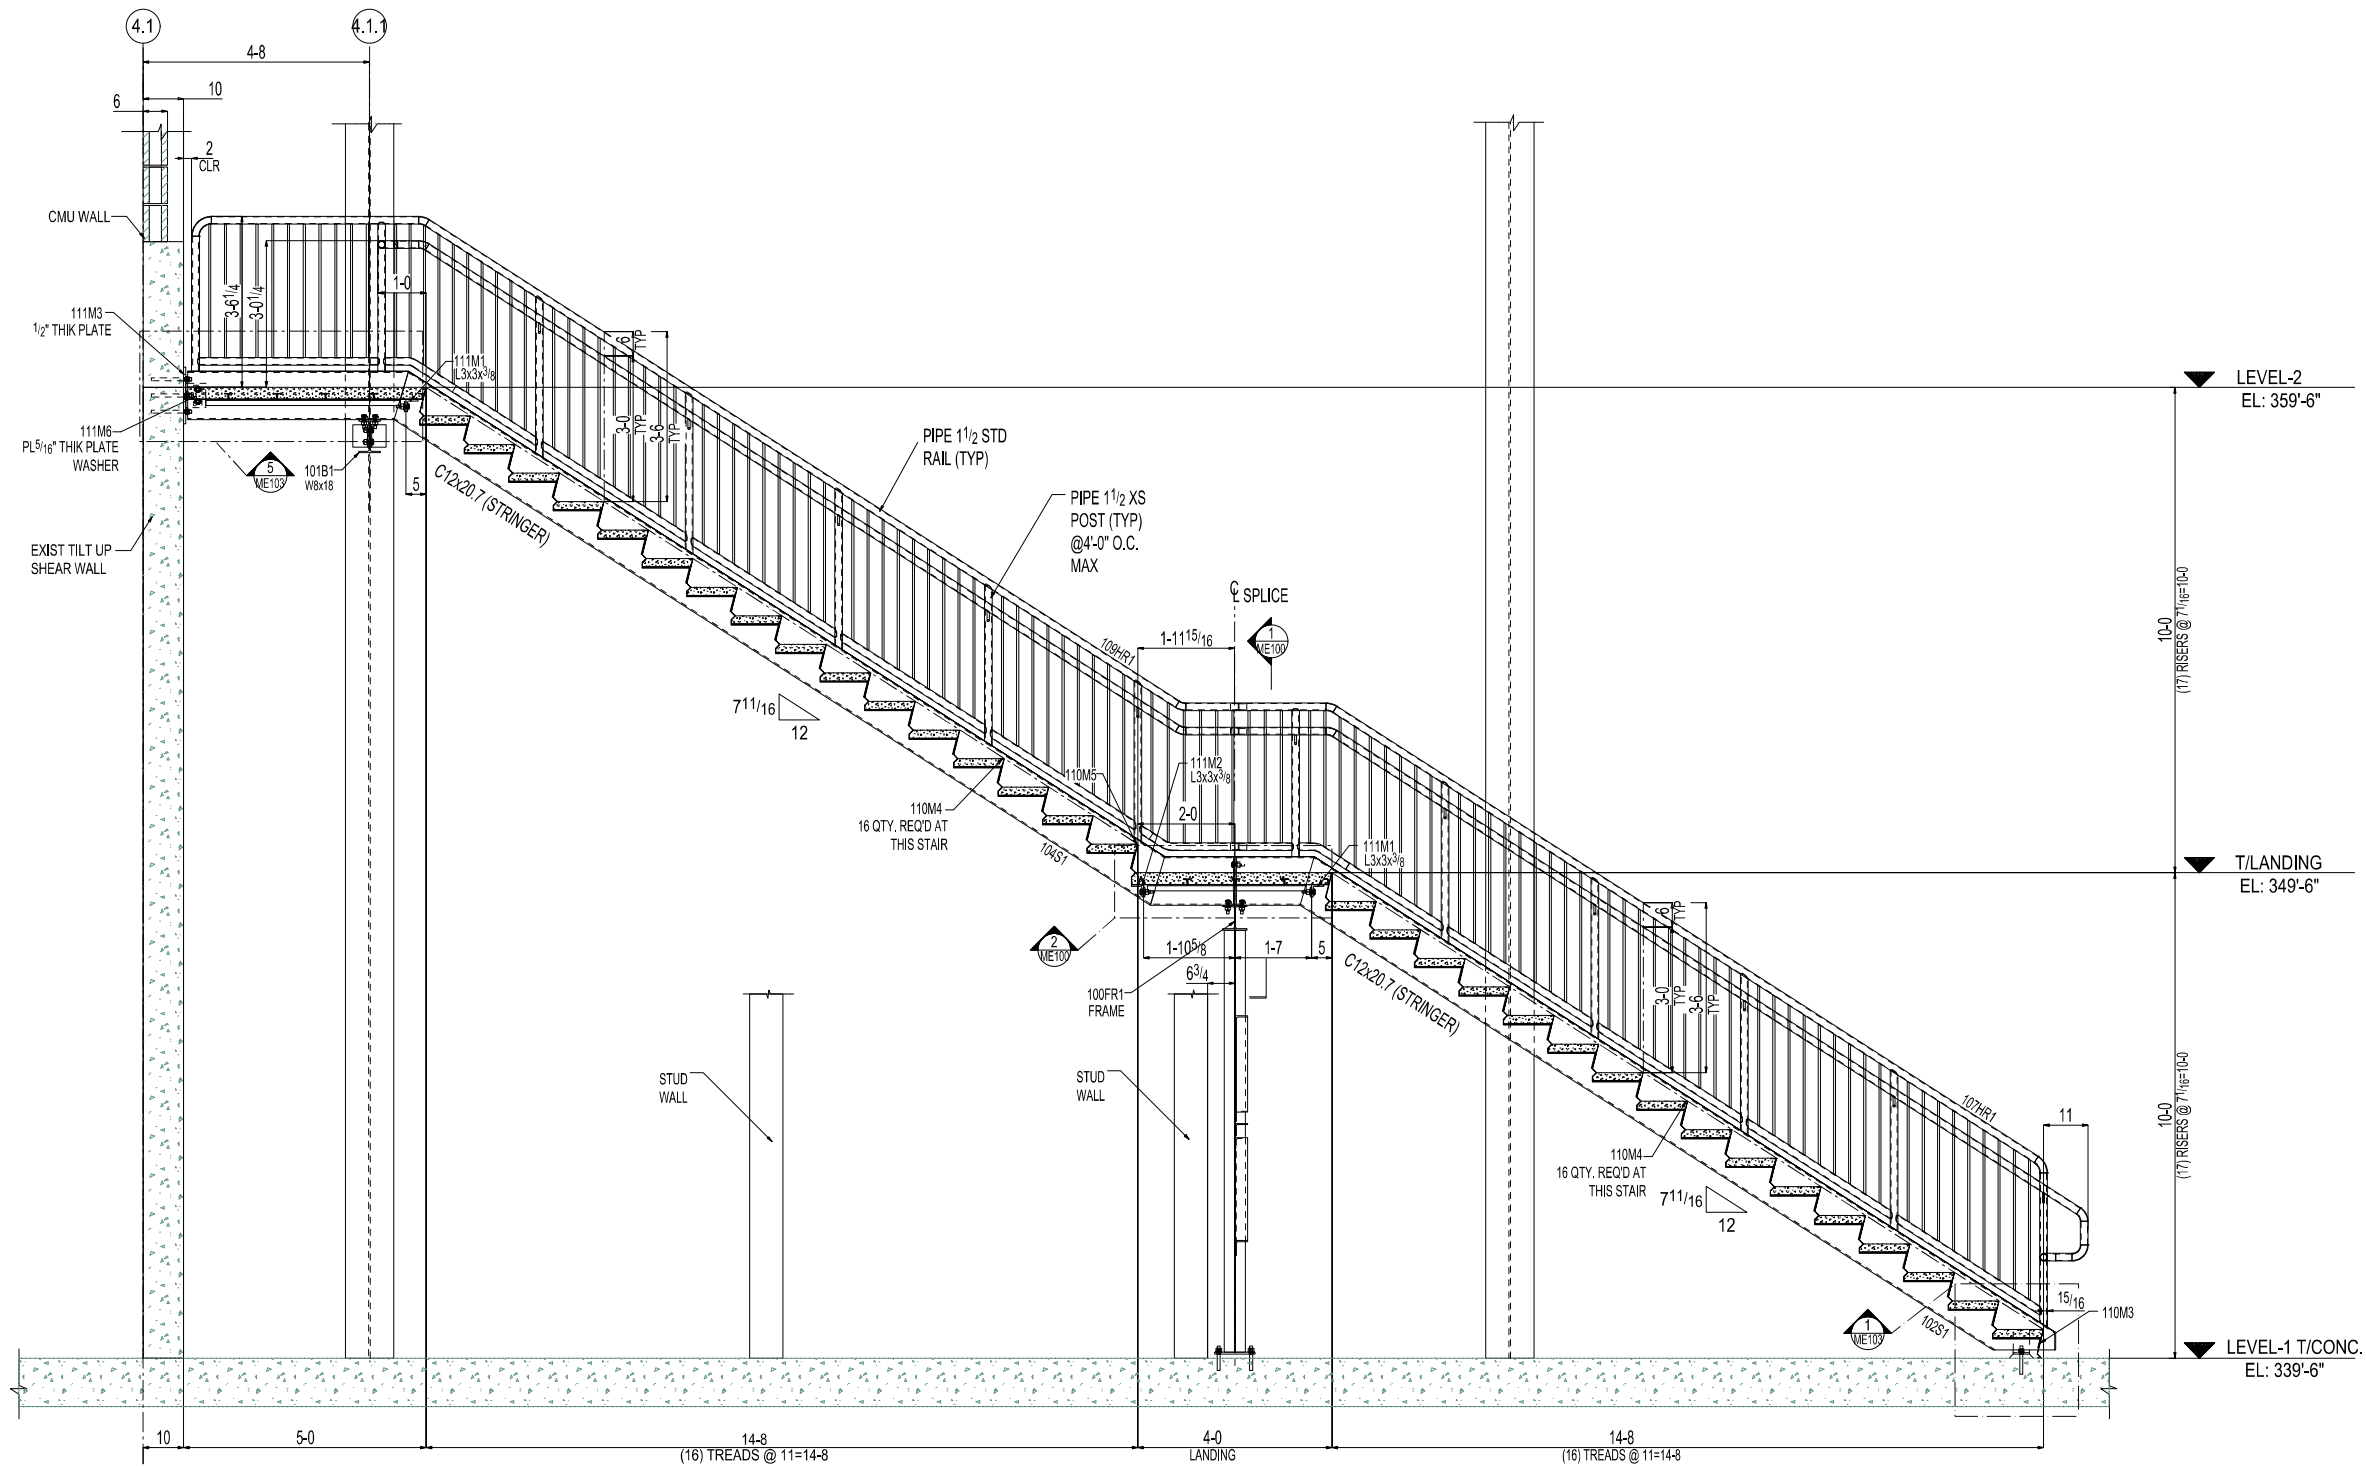

1
ME102
ELEVATION VIEW
REF: 1RTP004-SF-091004S2

SAMPLE DRAWINGS

REVISIONS			PROJECT:	
NO	DATE	BY	LOCATION:	
			ARCH:	
			PURCHASER:	
			REV	DESCRIPTION
			1	
DATE			SHOP PRINT:	
PRINTS			DRAWN BY:	
FOR			CHKD. BY:	
			DATE:	
			APPROVED:	
			JOB NO.	
			SHEET NO.	



[illegible]



SHOP PAINT:	
DRAWN BY:	DATE:
CHKD. BY:	APPROVED:

JOB NO.


SHEET NO.

2

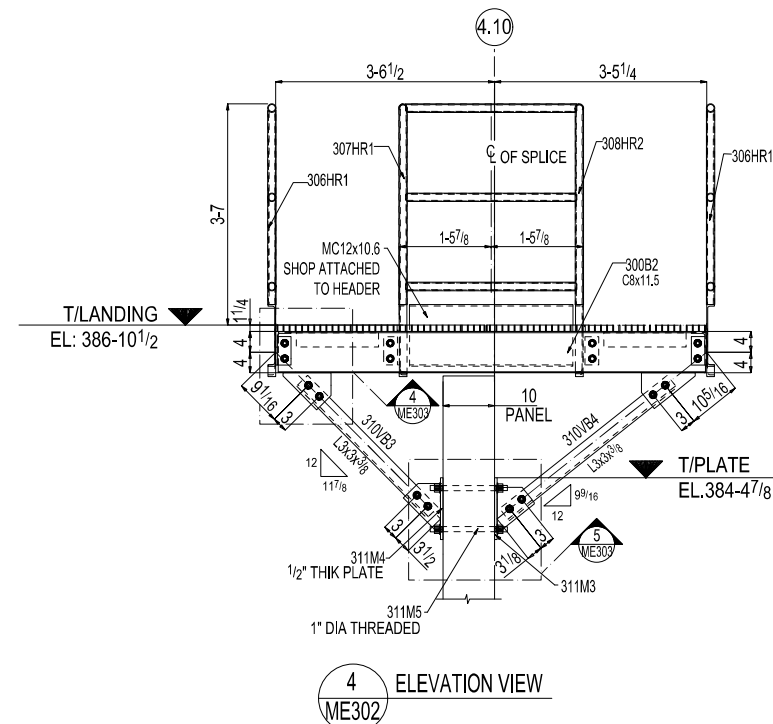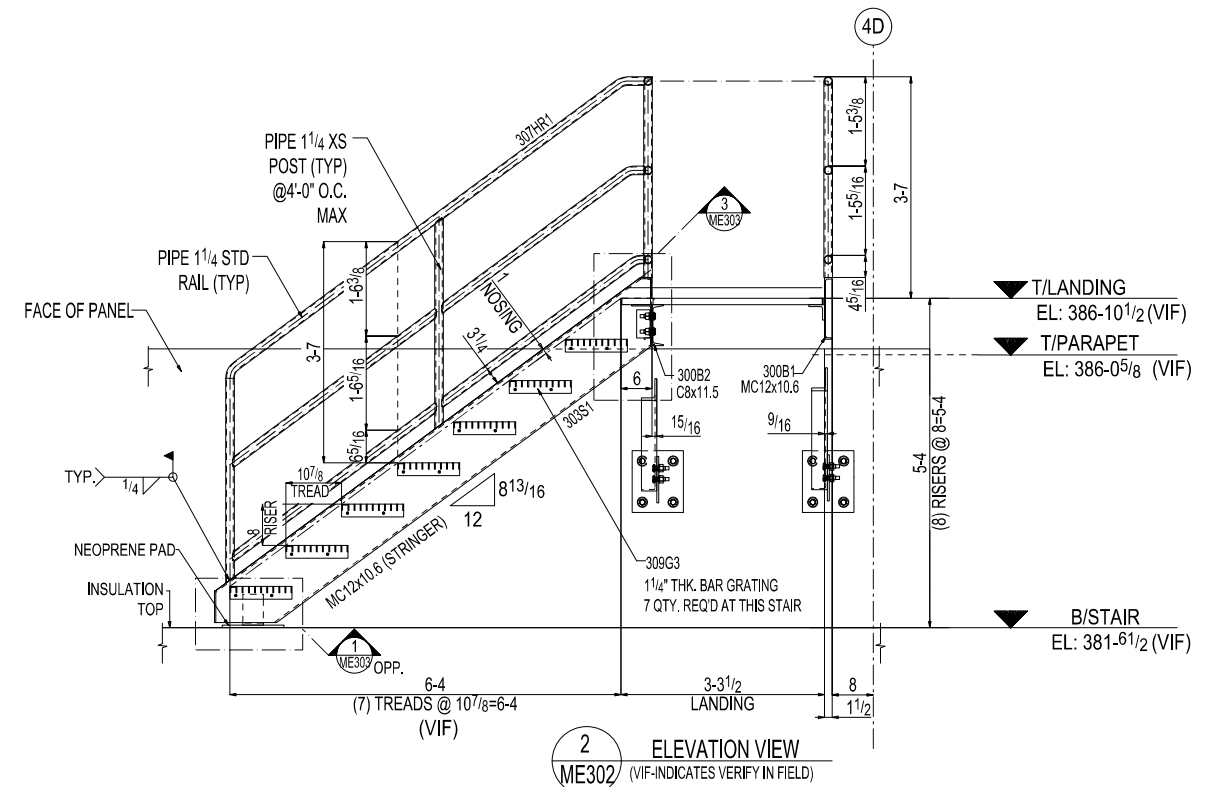

[illegible]



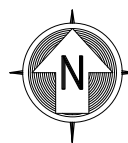

NOTES:-
1. FOR SECTION VIEW REFER THIS SHEET.
2. N.T.S.---INDICATES NOT TO SCALE.

(REF : A3/A1.3)



N.T.S.---INDICATES NOT TO SCALE.



REV	DESCRIPTION	DATE
		
DESCRIPTION		
PROJECT NAME		
DRAWN BY	JOB No. ----	DRG No.
DATE DRAWN		

SAMPLE DRAWINGS