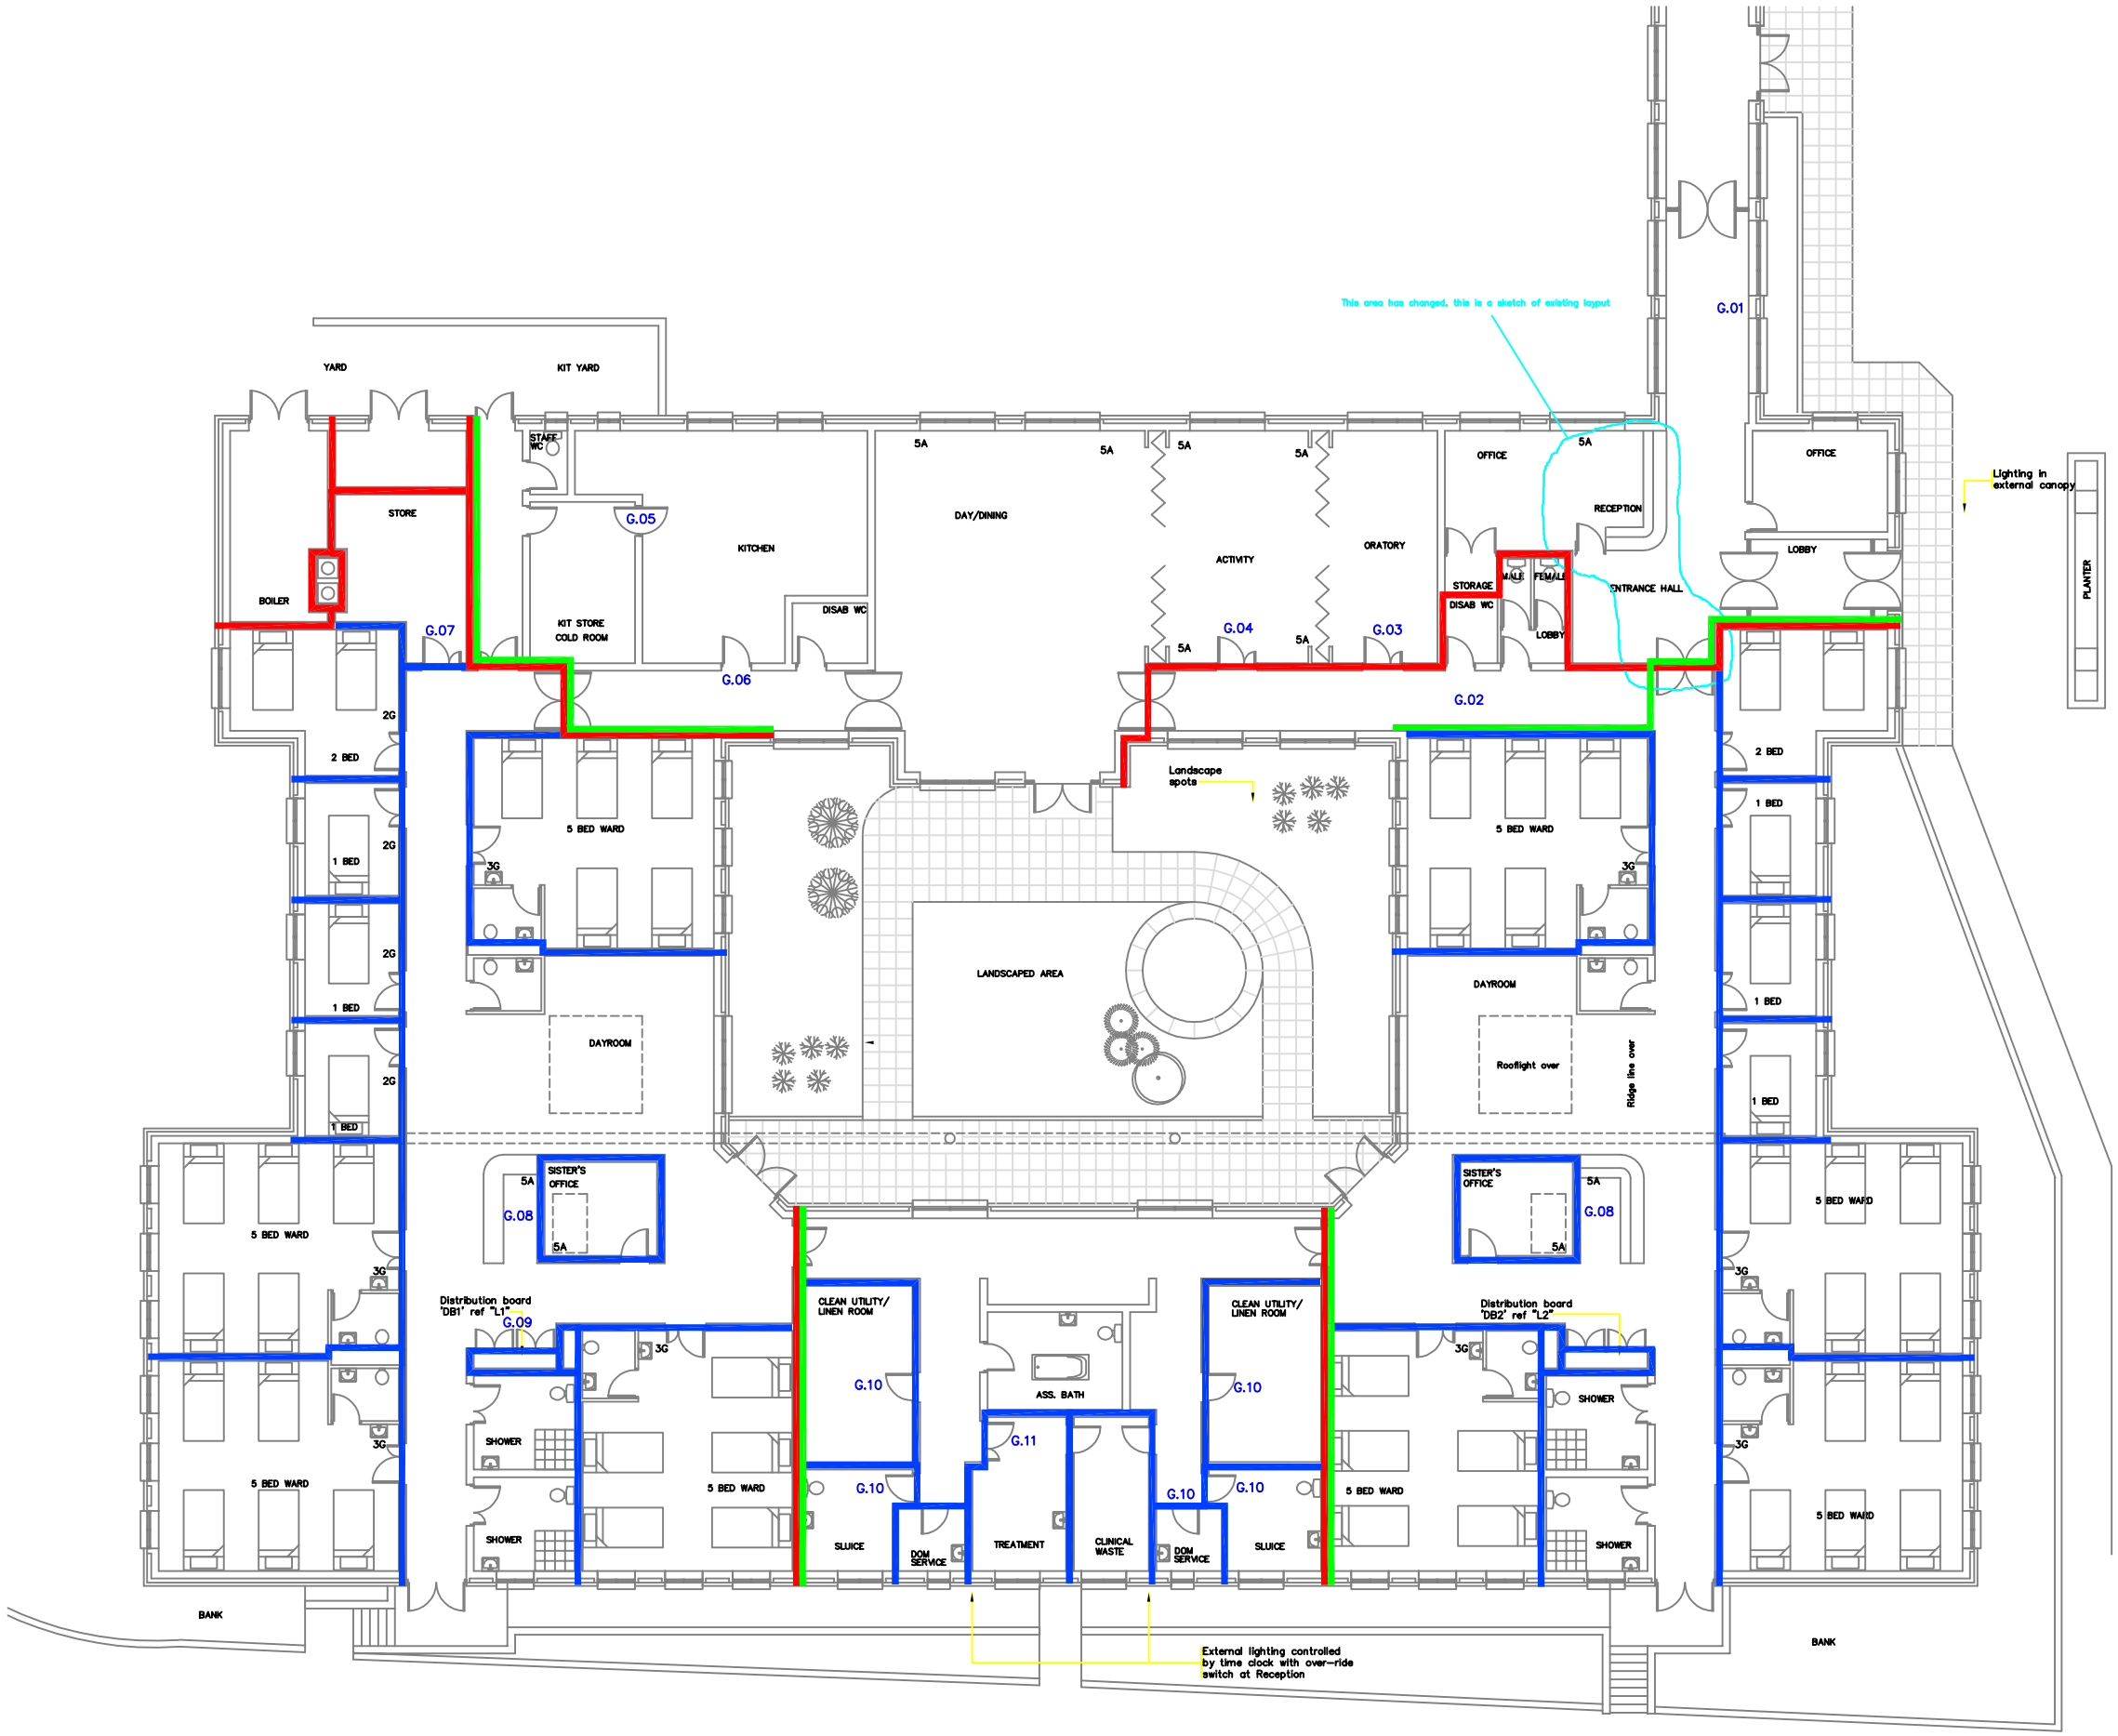

LEGEND

- Compartment Wall / floor achieving 30 minutes fire resistance rating.
- Fire resisting wall achieving 30 minutes fire resistance rating.
- Full height partition or cavity barrier

Drawing to be read in conjunction with MJP Report 11211_FRAR_003

Fire Safety Risk Assessment

rev. No:	date:	description:

project:
St Mary's Hospital, Drogheda
Co Louth

scale: NTS

No. dwg: 11211-03

drawing:
Ground Floor Plan
Fire Safety Risk Assessment

Maurice Johnson & Partners
FIRE SAFETY ENGINEERING CONSULTANTS

DUBLIN CORK LETTERKENNY

60 Merrion Square, Dublin 2.

Dublin Phone: 01 661 8086 Dublin Fax: 01 685 2347

web: www.mjp.ie e-mail: info@mjp.ie

job No: 11211 rev: A

file: 11211

drawn: DF checked: MJ

date: 15.08.2011