FLOOR PLAN LEGEND

- APPROXIMATE AREA OF RENOVATION
- APPROXIMATE AREA OF ADDITION
- NOT IN SCOPE

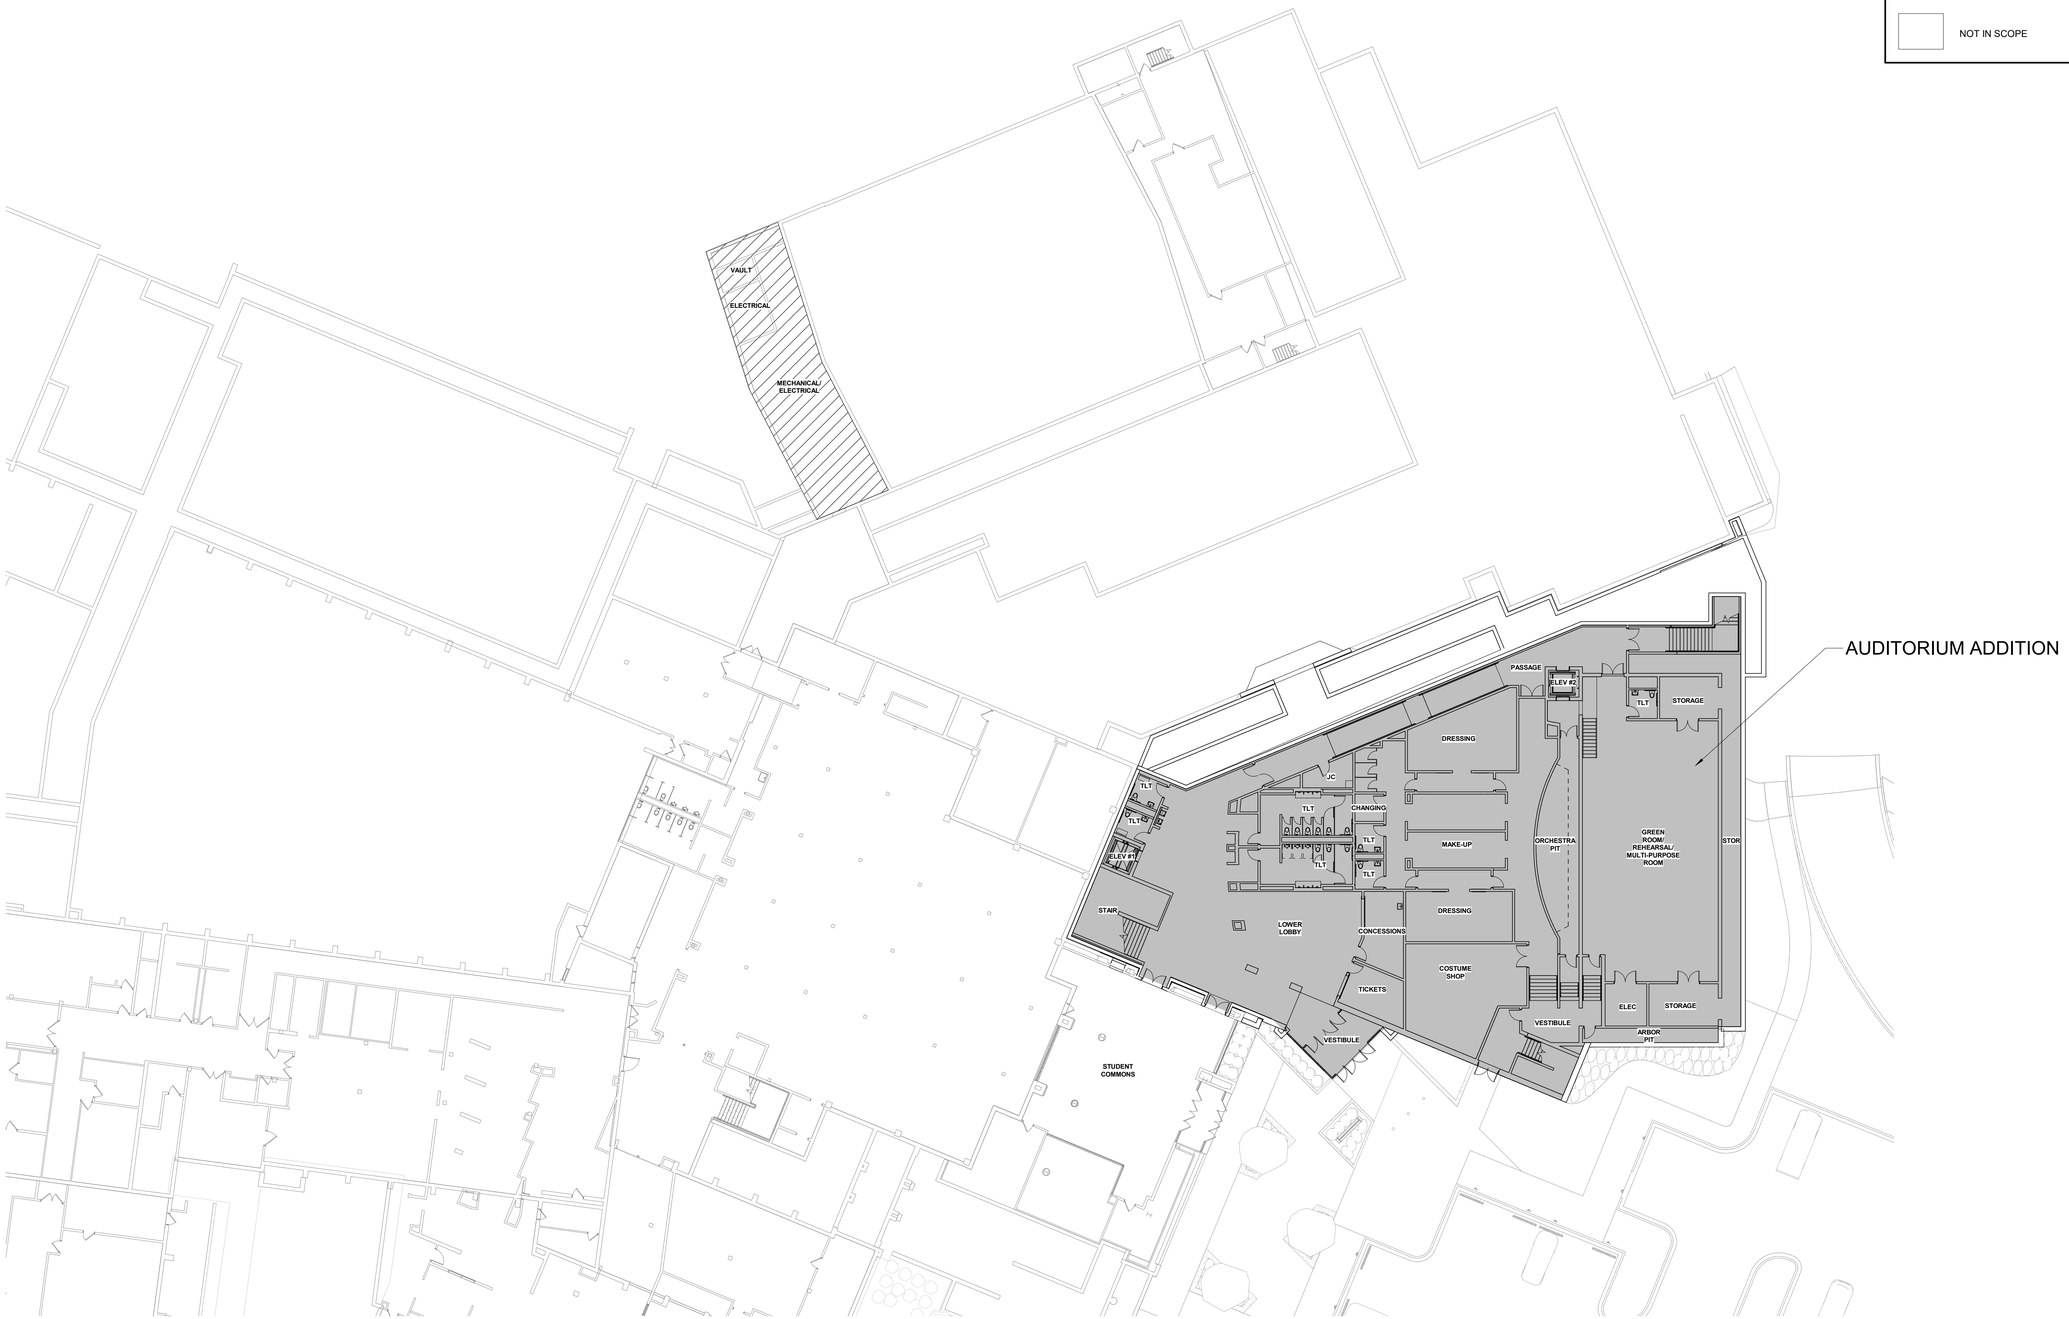

1 LOWER LEVEL ZONING PLAN

1" = 20'-0"

0 10' 20' 40'

EXHIBIT NO. 10

DLA ARCHITECTS Ltd.
www.dla-ltd.com
form follows learning℠
Two Pierce Place | Suite 1300 | Itasca | 60143 | 847.742.4063

BARRINGTON CUSD 220
BARRINGTON HIGH SCHOOL
FINE ARTS ADDITION & REMODELING
616 W. MAIN STREET, BARRINGTON, IL 60010
847.381.6300

DATE:	DESCRIPTION:
	PLANNING COMMISION REVIEW - NOT FOR CONSTRUCTION

PROJECT # 2024.125
DATE: SEPTEMBER 29, 2025
SHEET TITLE: LOWER LEVEL FLOOR PLAN
SHEET: Z1.0

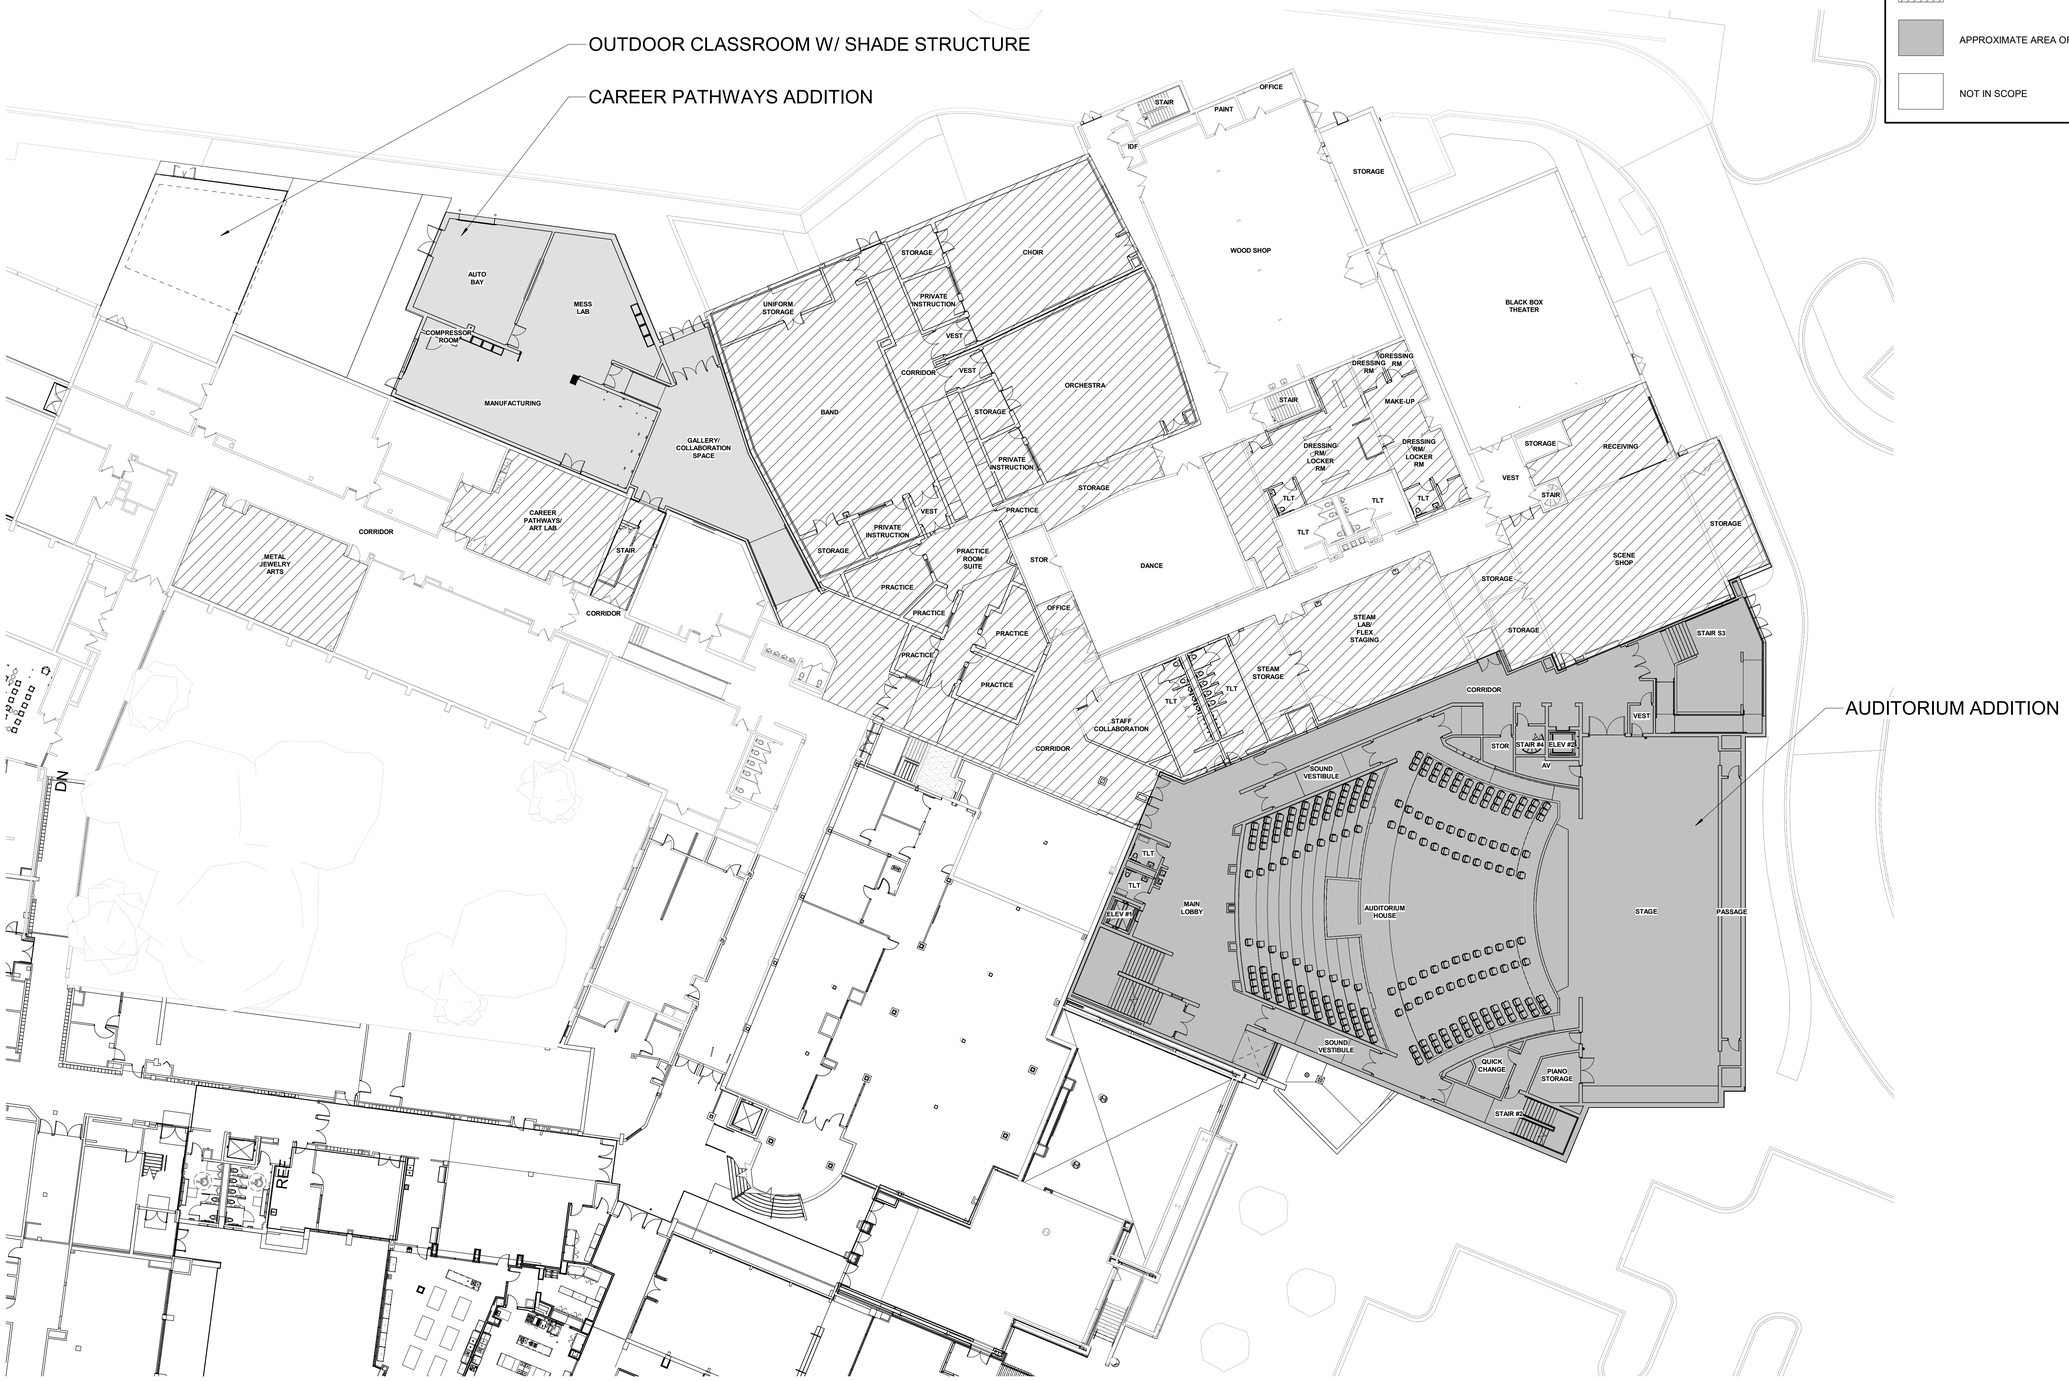

1 MAIN LEVEL - ZONING PLAN

1" = 20'-0"

0 10' 20' 40'

EXHIBIT NO. 10

FLOOR PLAN LEGEND

- APPROXIMATE AREA OF RENOVATION
- APPROXIMATE AREA OF ADDITION
- NOT IN SCOPE

DLA ARCHITECTS Ltd.
www.dla-ltd.com
form follows learning
Two Pierce Place | Suite 1300 | Itasca | 60143 | 847.742.4063

BARRINGTON CUSD 220
BARRINGTON HIGH SCHOOL
FINE ARTS ADDITION & REMODELING
616 W. MAIN STREET, BARRINGTON, IL 60010
847.381.6300

DATE:	DESCRIPTION:

PLANNING COMMISION REVIEW - NOT FOR CONSTRUCTION

PROJECT # 2024.125
DATE: SEPTEMBER 29, 2025
SHEET TITLE: MAIN LEVEL - FLOOR PLAN
SHEET: Z1.1

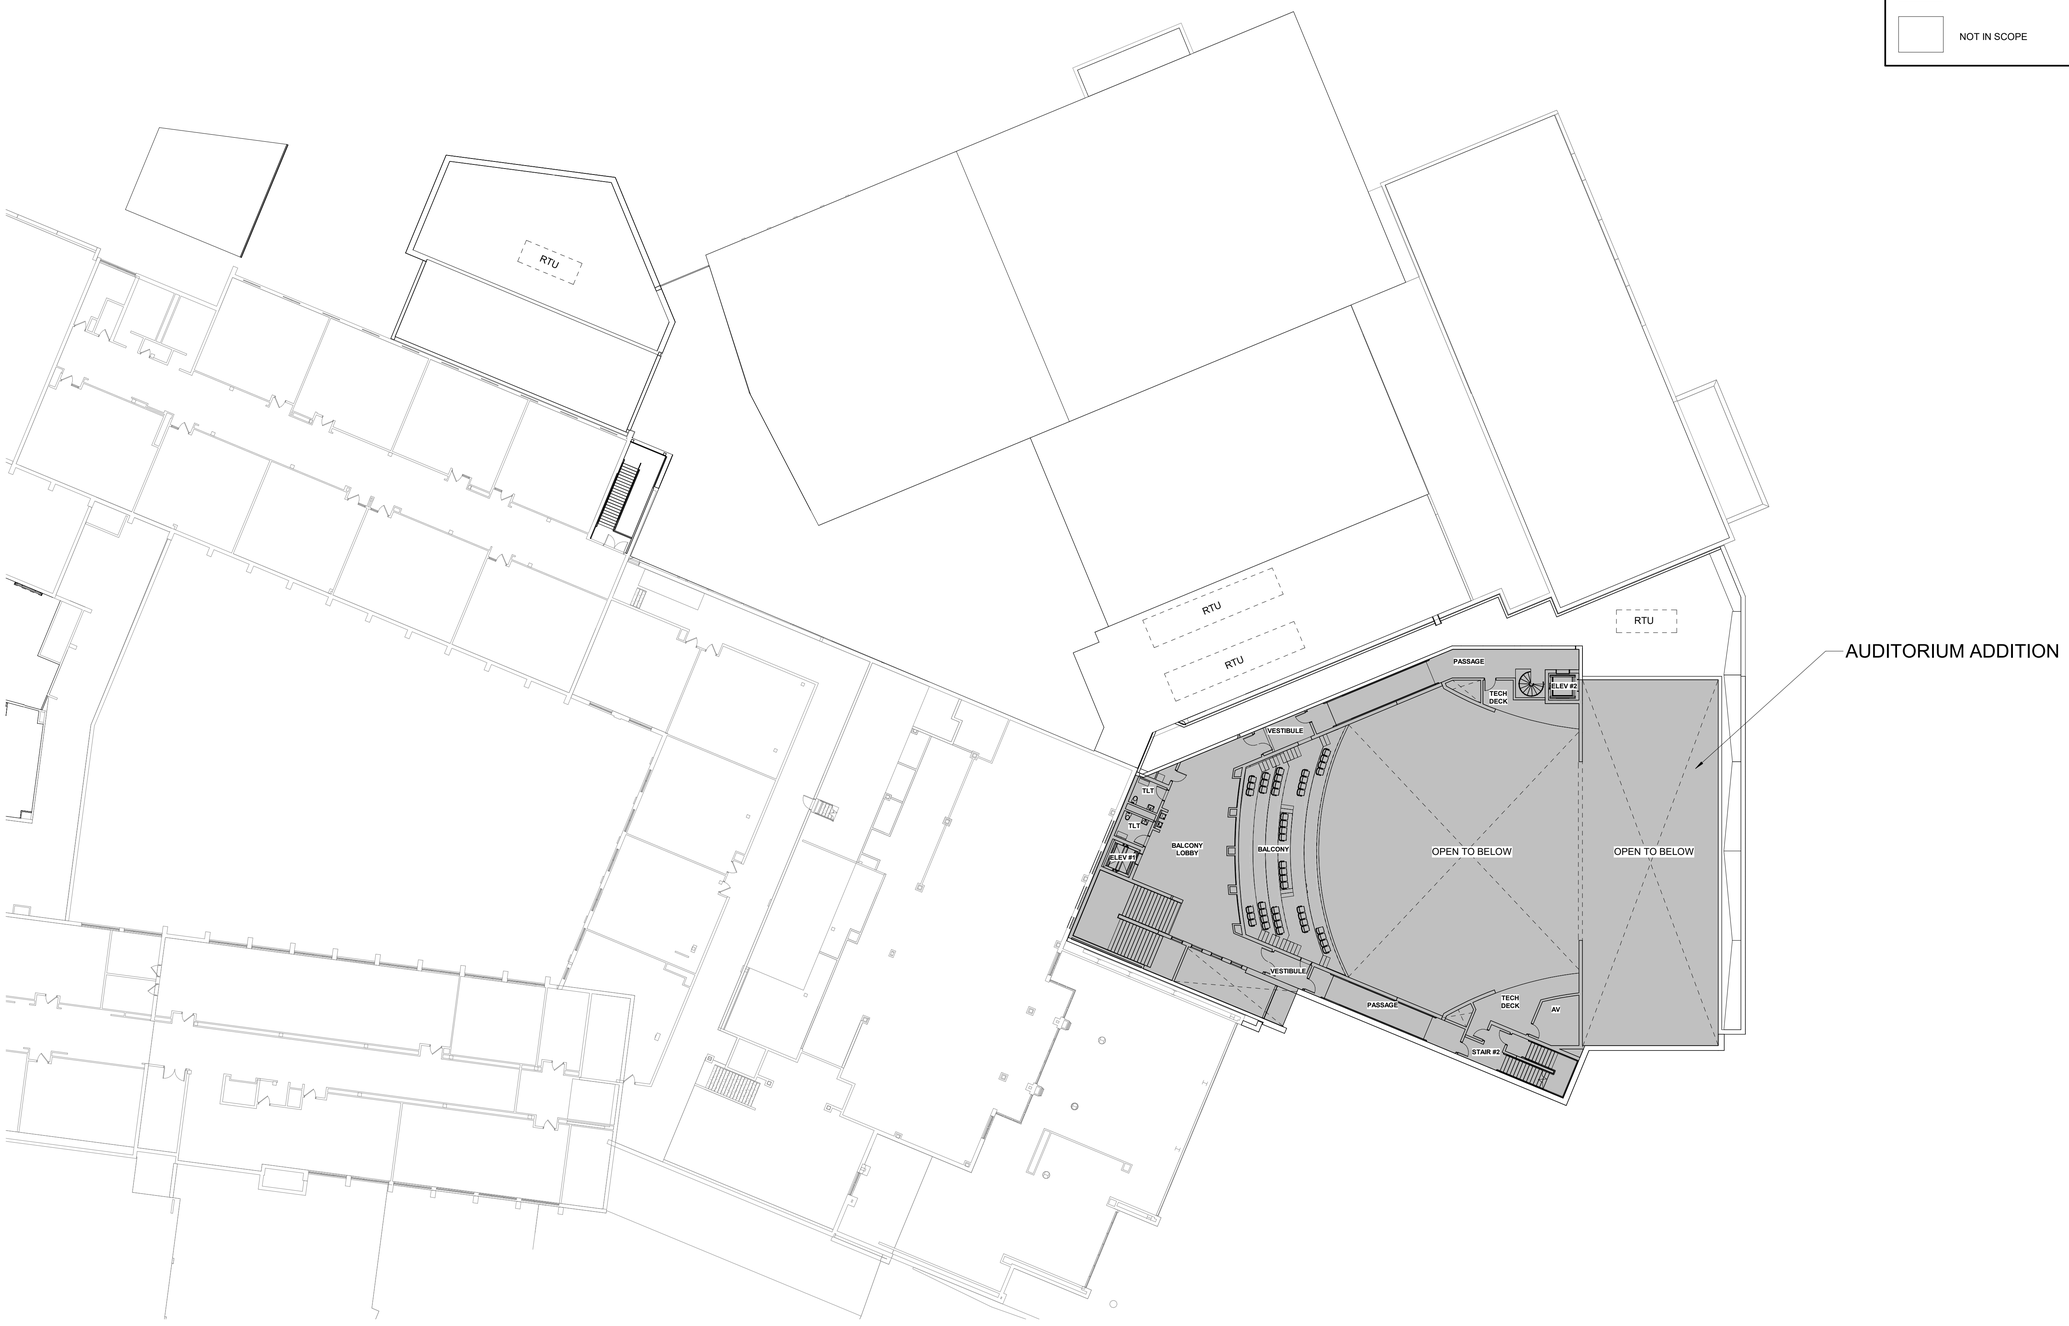

FLOOR PLAN LEGEND

- APPROXIMATE AREA OF RENOVATION
- APPROXIMATE AREA OF ADDITION
- NOT IN SCOPE

1 UPPER LEVEL OVERALL PLAN

1" = 20'-0"

0 10' 20' 40'

EXHIBIT NO. 10

DLA ARCHITECTS Ltd.
www.dla-ltd.com
Two Pierce Place | Suite 1300 | Itasca | 60143 | 847.742.4063

form follows learning℠

BARRINGTON CUSD 220
BARRINGTON HIGH SCHOOL
FINE ARTS ADDITION & REMODELING
616 W. MAIN STREET, BARRINGTON, IL 60010
847.381.6300

DATE:	DESCRIPTION:
	PLANNING COMMISION REVIEW - NOT FOR CONSTRUCTION

PROJECT # 2024.125

DATE: SEPTEMBER 29, 2025

SHEET TITLE: UPPER LEVEL FLOOR PLAN

SHEET: Z1.2

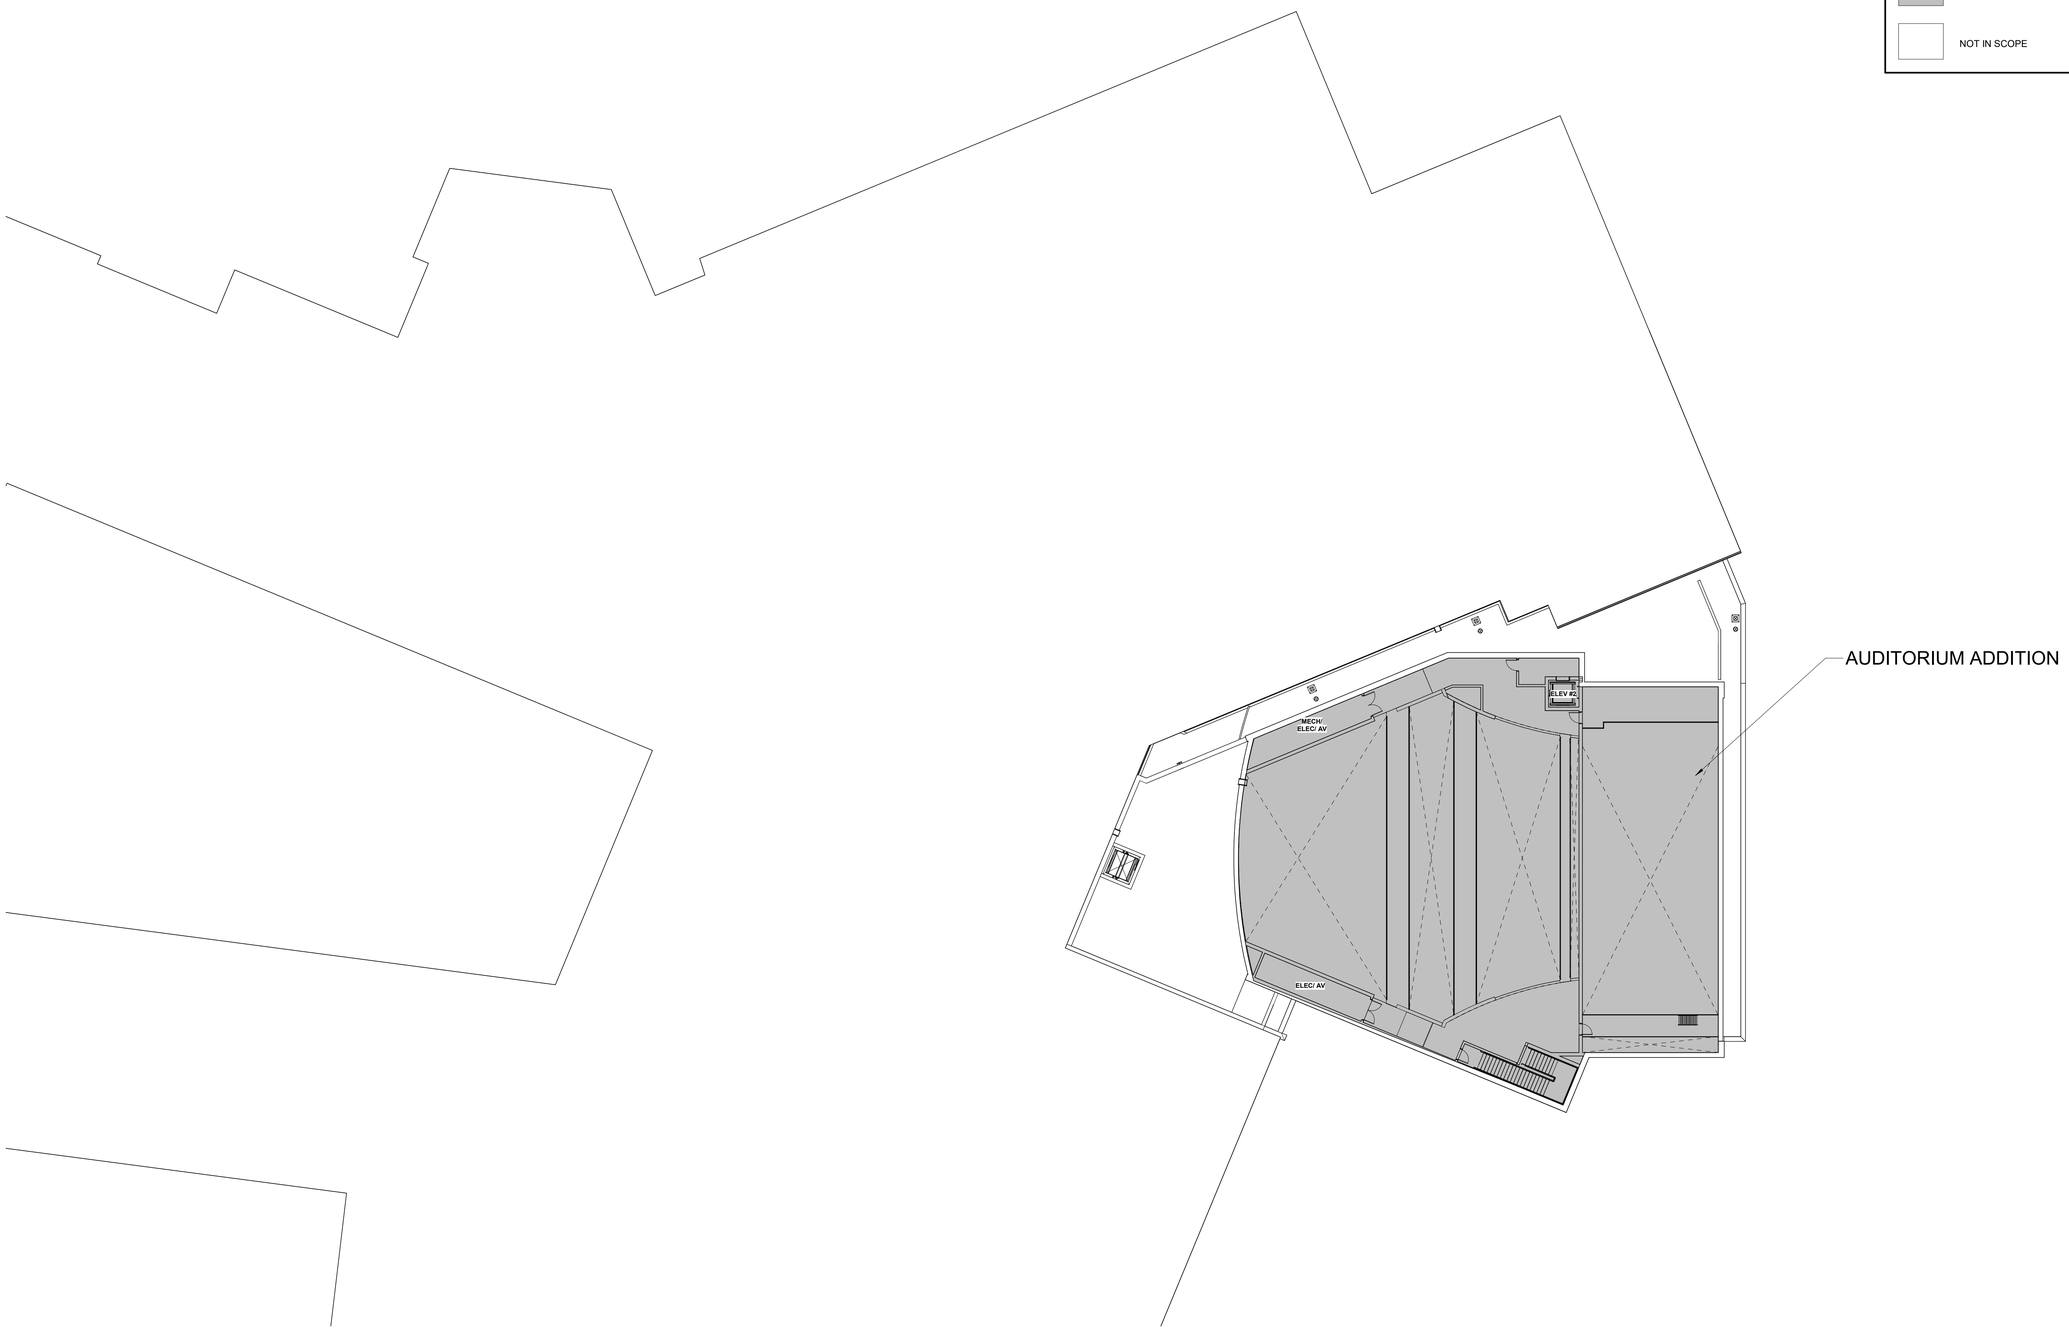

FLOOR PLAN LEGEND

- APPROXIMATE AREA OF RENOVATION
- APPROXIMATE AREA OF ADDITION
- NOT IN SCOPE

1 CATWALK LEVEL ZONING PLAN

1" = 20'-0"

0 10' 20' 40'

EXHIBIT NO. 10

DLA ARCHITECTS Ltd.
www.dla-ltd.com
Two Pierce Place | Suite 1300 | Itasca | 60143 | 847.742.4063

form follows learning℠

BARRINGTON CUSD 220
BARRINGTON HIGH SCHOOL
FINE ARTS ADDITION & REMODELING
616 W. MAIN STREET, BARRINGTON, IL 60010
847.381.6300

DATE:	DESCRIPTION:
	PLANNING COMMISION REVIEW - NOT FOR CONSTRUCTION

PROJECT # 2024.125

DATE: SEPTEMBER 29, 2025

SHEET TITLE: CATWALK LEVEL FLOOR PLAN

SHEET: Z1.3