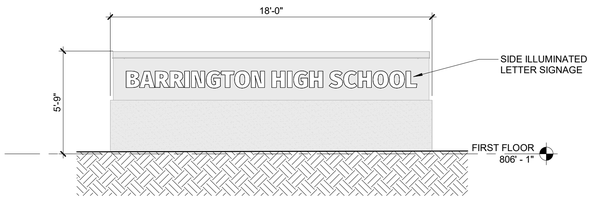

1 SIGN ELEVATION
1/4"=1'-0"

0 2' 4' 8'

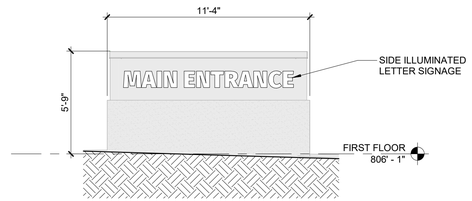

2 SIGN ELEVATION
1/4"=1'-0"

0 2' 4' 8'

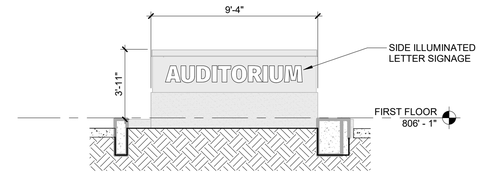

3 SIGN ELEVATION
1/4"=1'-0"

0 2' 4' 8'

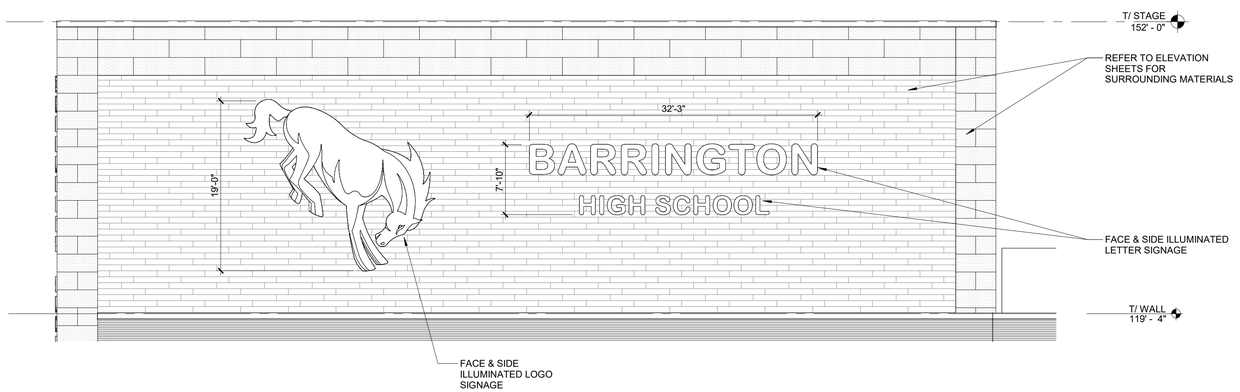

4 SIGN ELEVATION
1/8" = 1'-0"

0 4' 8' 16'

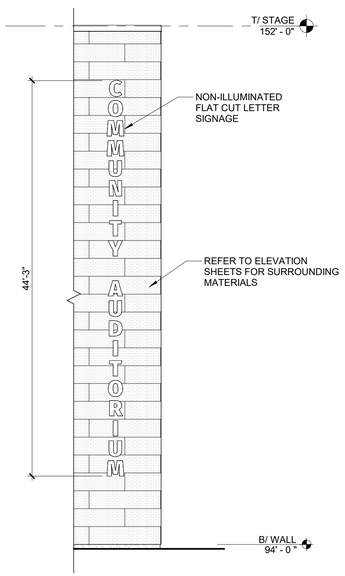

5 SIGN ELEVATION
1/8" = 1'-0"

0 4' 8' 16'

EXHIBIT NO. 8

DLA ltd. ARCHITECTS
www.dla-ltd.com
form follows learning℠
Two Pierce Place | Suite 1300 | Itasca | 60143 | 847.742.4063

BARRINGTON CUSD 220
BARRINGTON HIGH SCHOOL
FINE ARTS ADDITION & REMODELING
616 W. MAIN STREET, BARRINGTON, IL 60010
847.381.6300

DATE:	DESCRIPTION:
	PLANNING COMMISION REVIEW - NOT FOR CONSTRUCTION

PROJECT # 2024.125
DATE: SEPTEMBER 29, 2025
SHEET TITLE:
SIGN ELEVATIONS
SHEET:
Z4.0