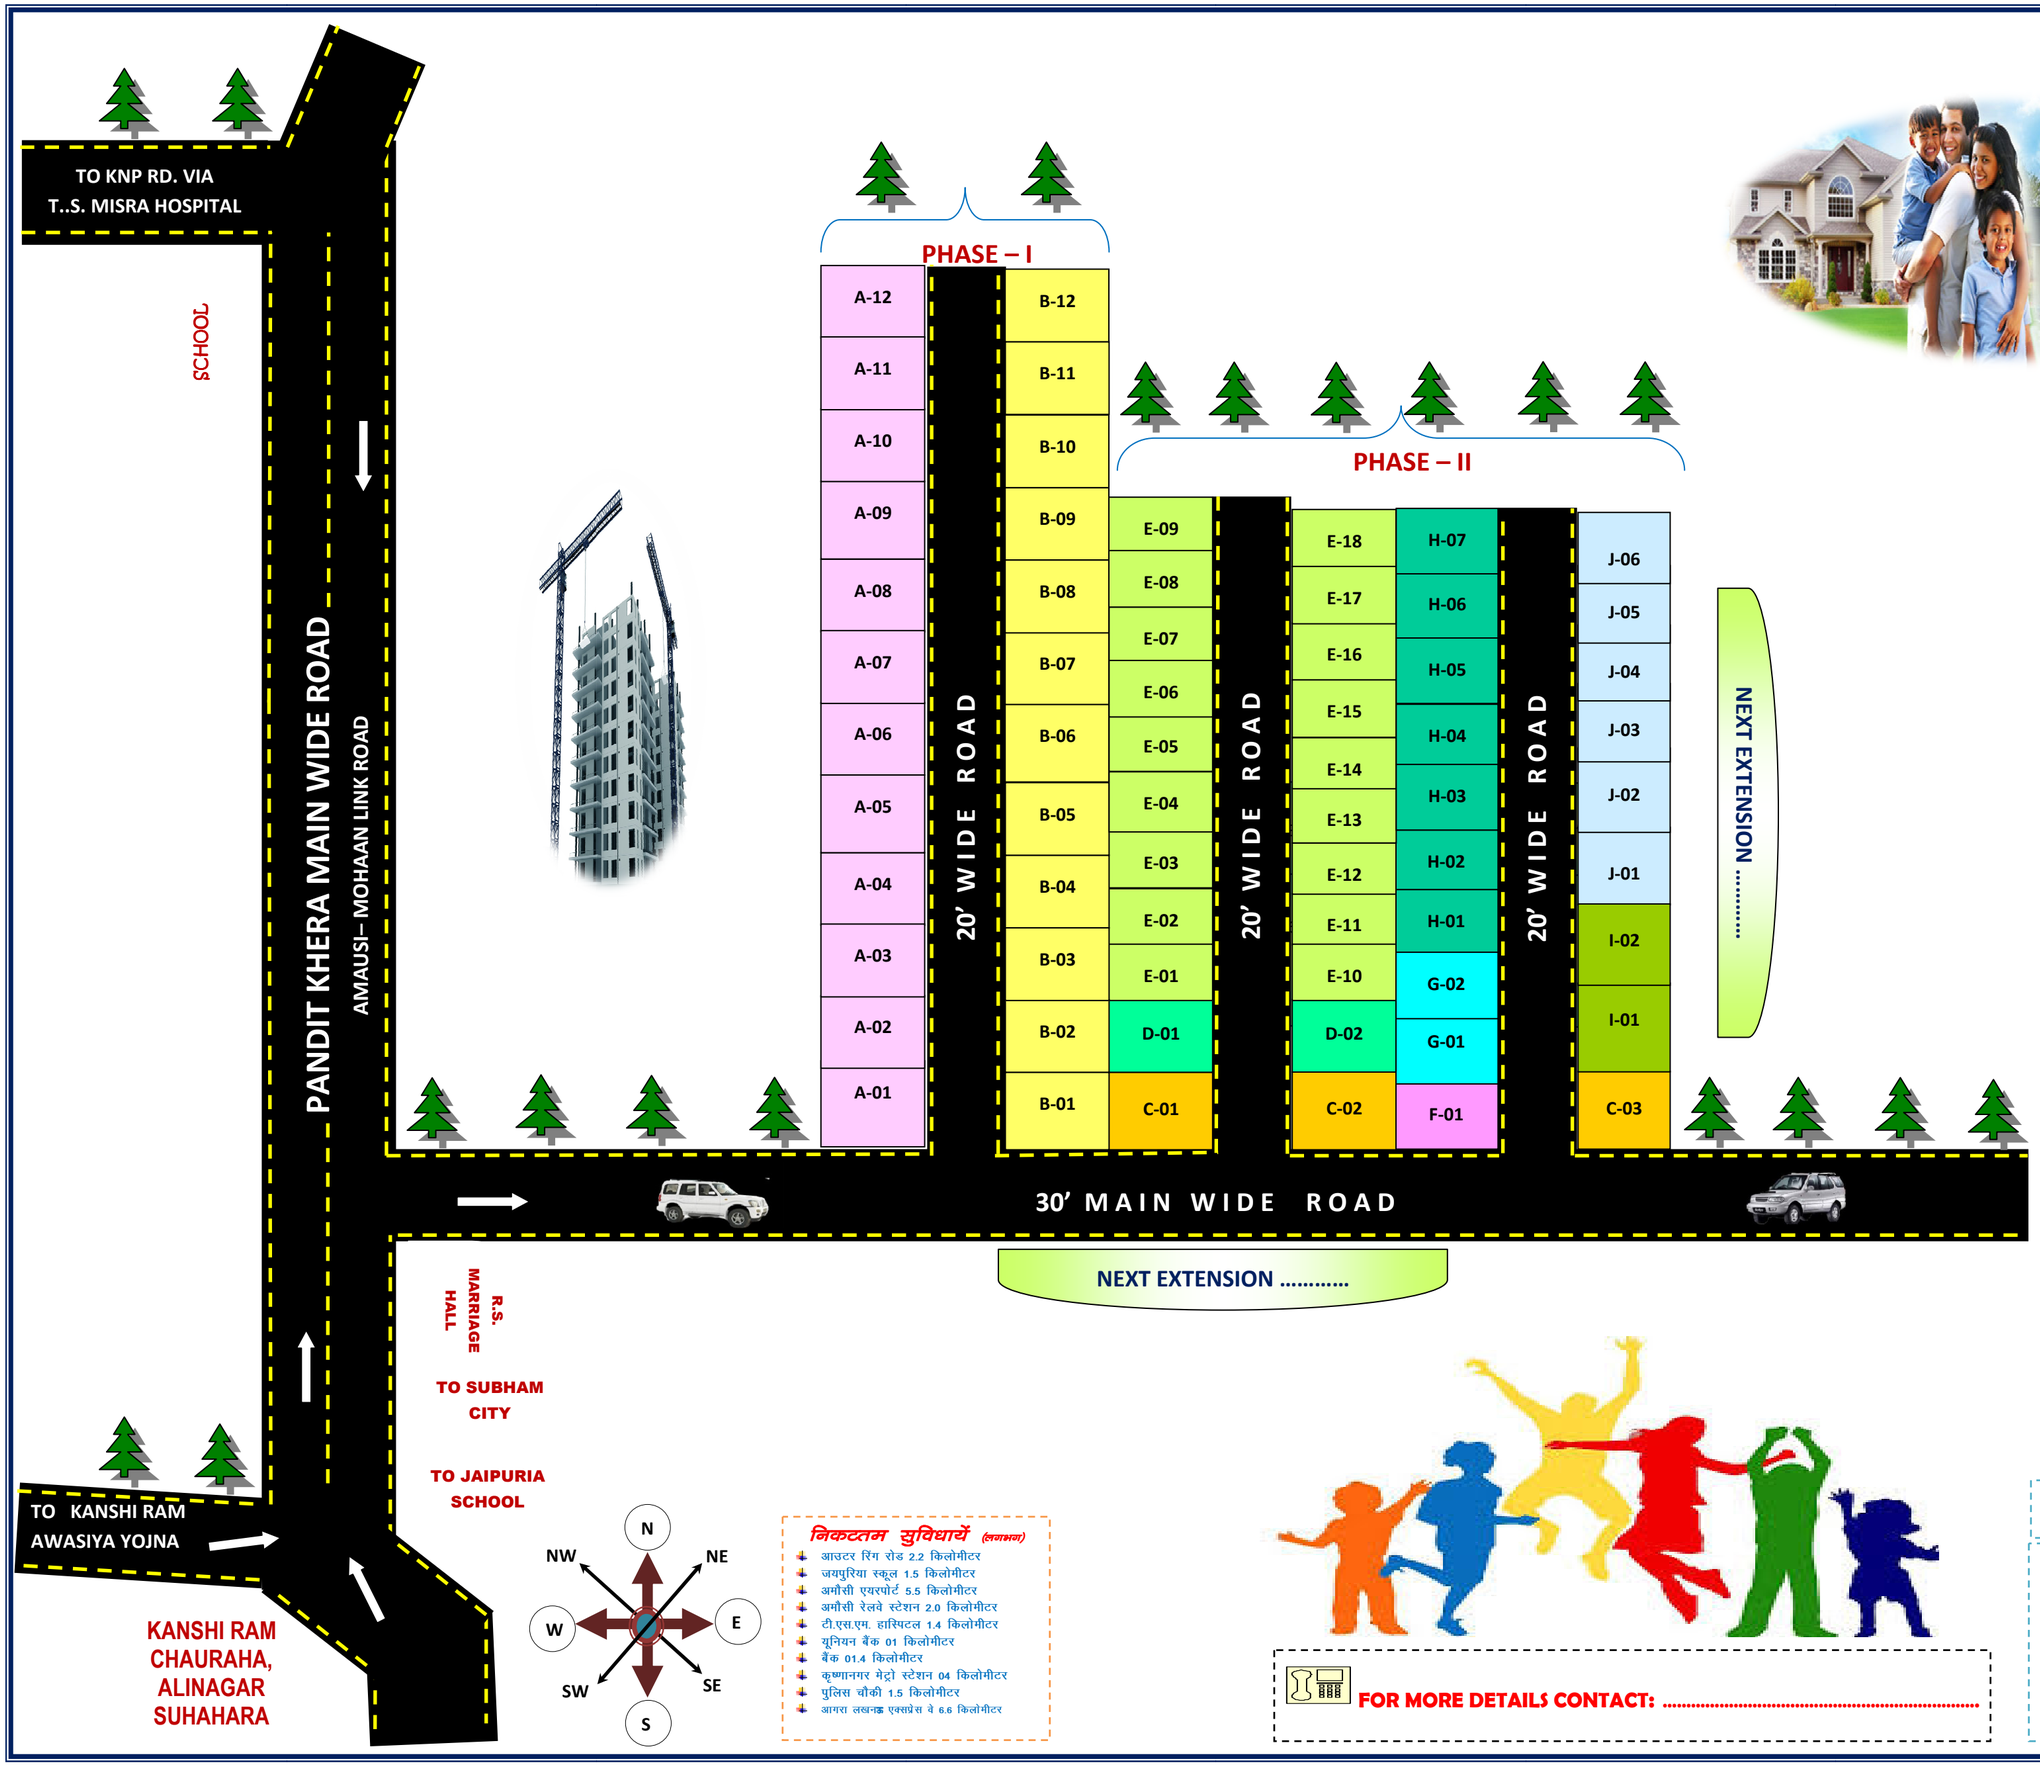
TO KNP RD. VIA
T..S. MISRA HOSPITAL
SCHOOL
PANDIT KHERA MAIN WIDE ROAD
AMAUSI– MOHAAN LINK ROAD
PHASE – I
A-12
A-11
A-10
A-09
A-08
A-07
A-06
A-05
A-04
A-03
A-02
A-01
20' WIDE ROAD
B-12
B-11
B-10
B-09
B-08
B-07
B-06
B-05
B-04
B-03
B-02
B-01
C-01
D-01
E-01
E-02
E-03
E-04
E-05
E-06
E-07
E-08
E-09
PHASE – II
20' WIDE ROAD
E-10
E-11
E-12
E-13
E-14
E-15
E-16
E-17
E-18
D-02
C-02
F-01
G-01
G-02
H-01
H-02
H-03
H-04
H-05
H-06
H-07
20' WIDE ROAD
C-03
I-01
I-02
J-01
J-02
J-03
J-04
J-05
J-06
NEXT EXTENSION .....
30' MAIN WIDE ROAD
NEXT EXTENSION .....
R.S. MARRIAGE HALL
TO SUBHAM CITY
TO JAIPURIA SCHOOL
TO KANSHI RAM AWASIYA YOJNA
KANSHI RAM CHAURAHA, ALINAGAR SUHAHARA
N
NE
E
SE
S
SW
W
NW
निकटतम सुविधायें (लगभग)
आउटर रिंग रोड 2.2 किलोमीटर
जयपुरिया स्कूल 1.5 किलोमीटर
अमौसी एयरपोर्ट 5.5 किलोमीटर
अमौसी रेलवे स्टेशन 2.0 किलोमीटर
टी.एस.एम. हास्पिटल 1.4 किलोमीटर
यूनियन बैंक 01 किलोमीटर
बैंक 01.4 किलोमीटर
कृष्णानगर मेट्रो स्टेशन 04 किलोमीटर
पुलिस चौकी 1.5 किलोमीटर
आगरा लखनऊ एक्सप्रेस वे 6.6 किलोमीटर
FOR MORE DETAILS CONTACT: .....
KHASRA NO.- .....
LEGENDS
Plot–Statement
A = 25'x46' = 1150' (12 PLOTS)
B = 25'x50' = 1250' (12 PLOTS)
C = 40'x50' = 2000' (03 PLOTS)
D = 25'x50' = 1250' (02 PLOTS)
E = 20'x50' = 1000' (18PLOTS)
F = 35'x48' = 1680' (01 PLOTS)
G = 30'x48' = 1440' (02PLOTS)
H = 20'x48' = 960' (07PLOTS)
I = 30'x40' = 1200' (02PLOTS)
J = 20'x40' = 800' (06PLOTS)
TOTAL PLOTS :- 65
PROJECT NAME
JANKI ESTATE
OFFICE ADD:
A.K. COMPLEX, SUBHAM CITY ROAD, NEAR KASHIRAM COLONY, KRISHNA NAGAR, LUCKNOW
SITE ADD:
AT SITE, ANAURA NEAR R.S. MARRIAGE HALL/JAIPURIA SHCOOL, KANPUR ROAD,LUCKNOW.