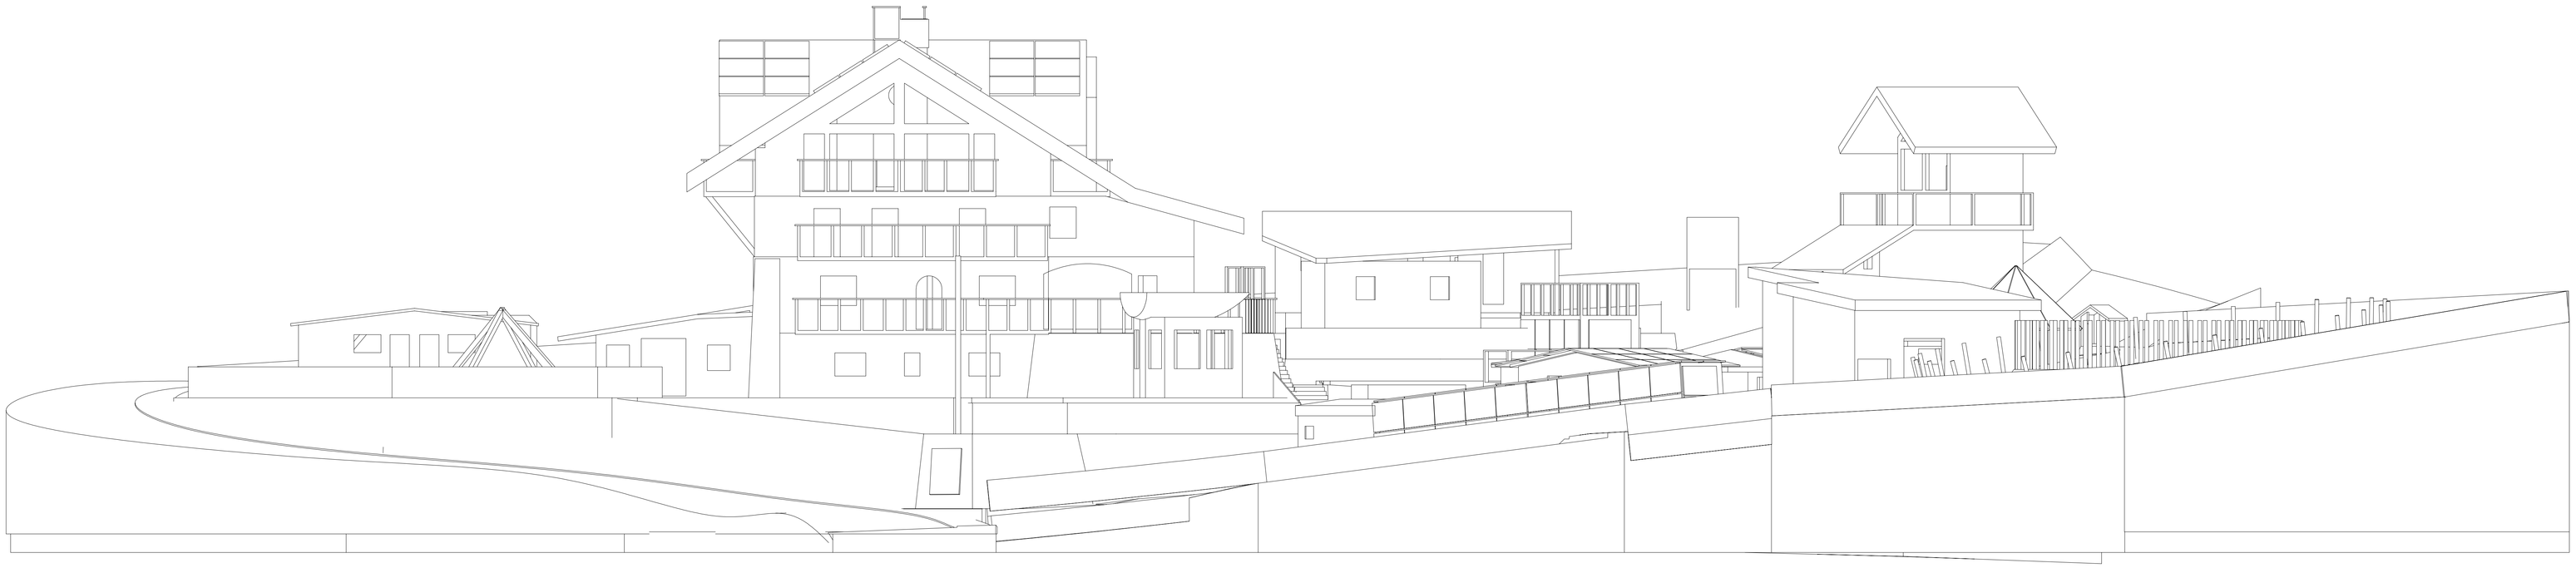

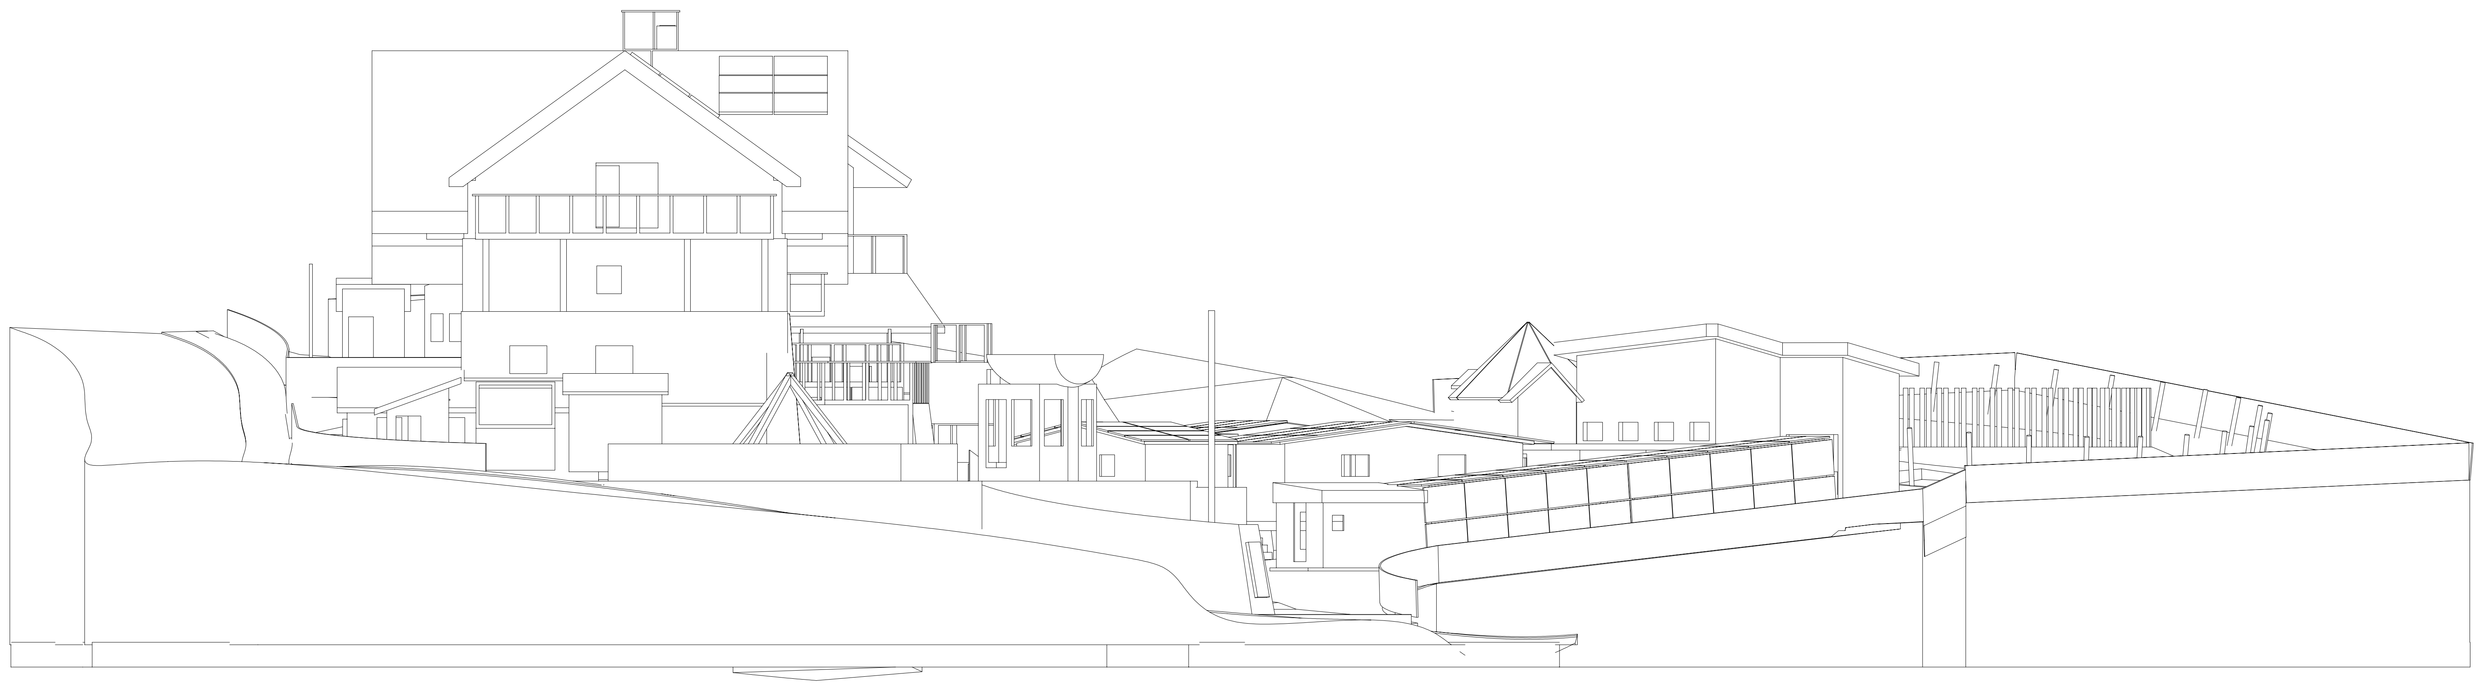

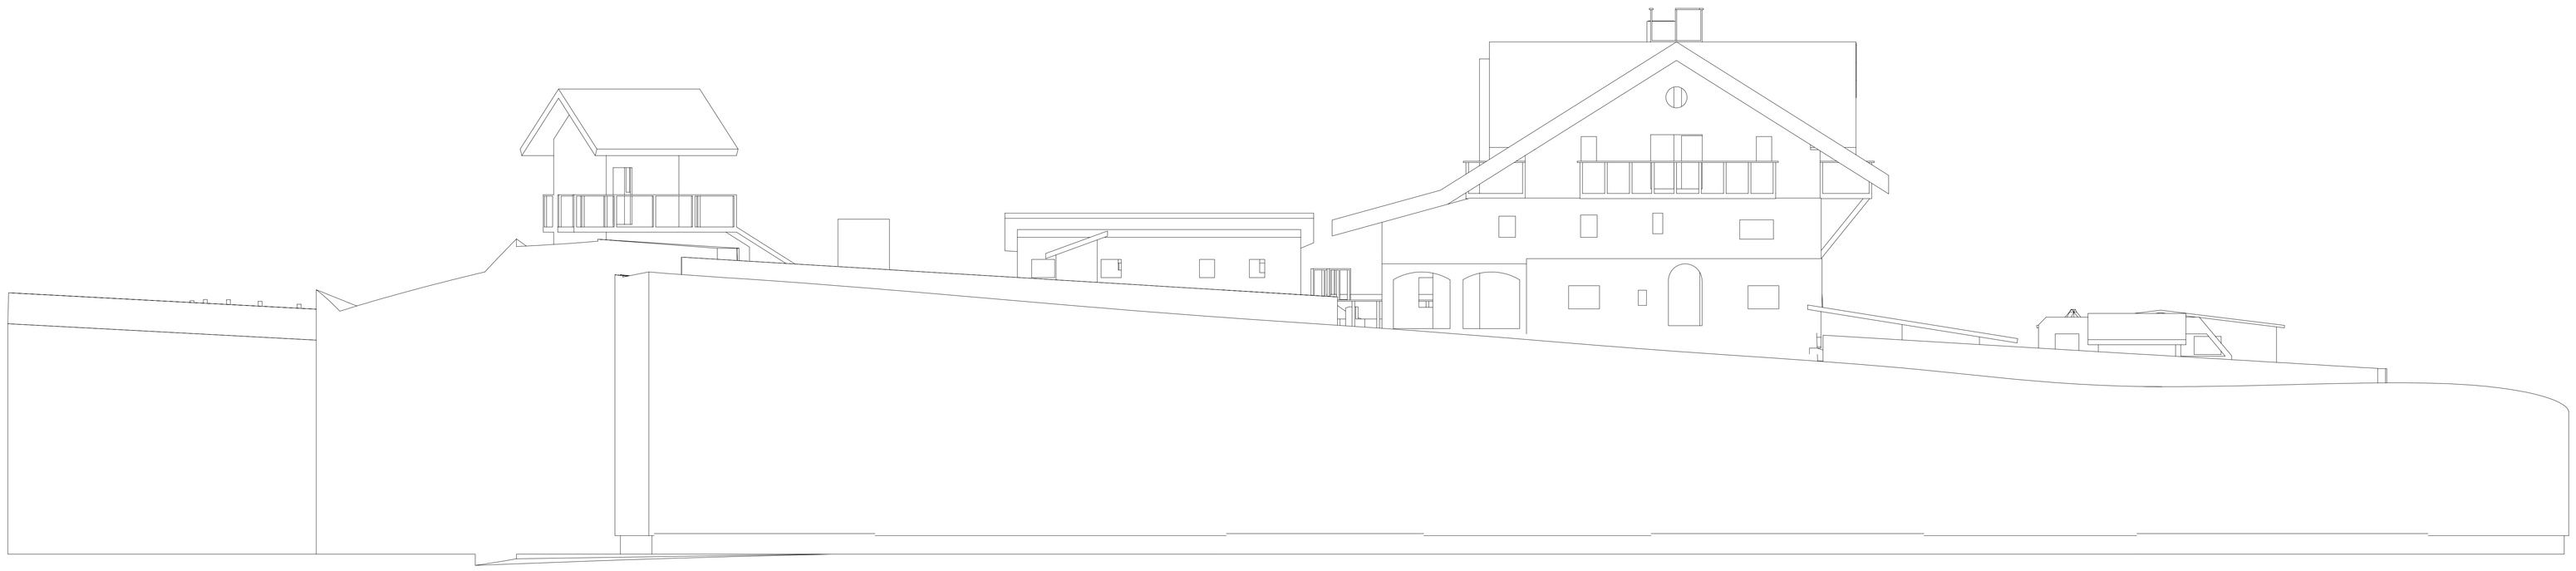

Dept.	Technical reference	Created by		Approved by
INLICO AG	1:100	Carl Batliner	15.04.2026	
		Document type: Baueingabe		Document status
		Title: Ansichten Gelobtes Land Parzelle 663 & 664		DWG No. 3.1
			Rev. E	Date of issue 15.04.2026 / Sheet 1/1