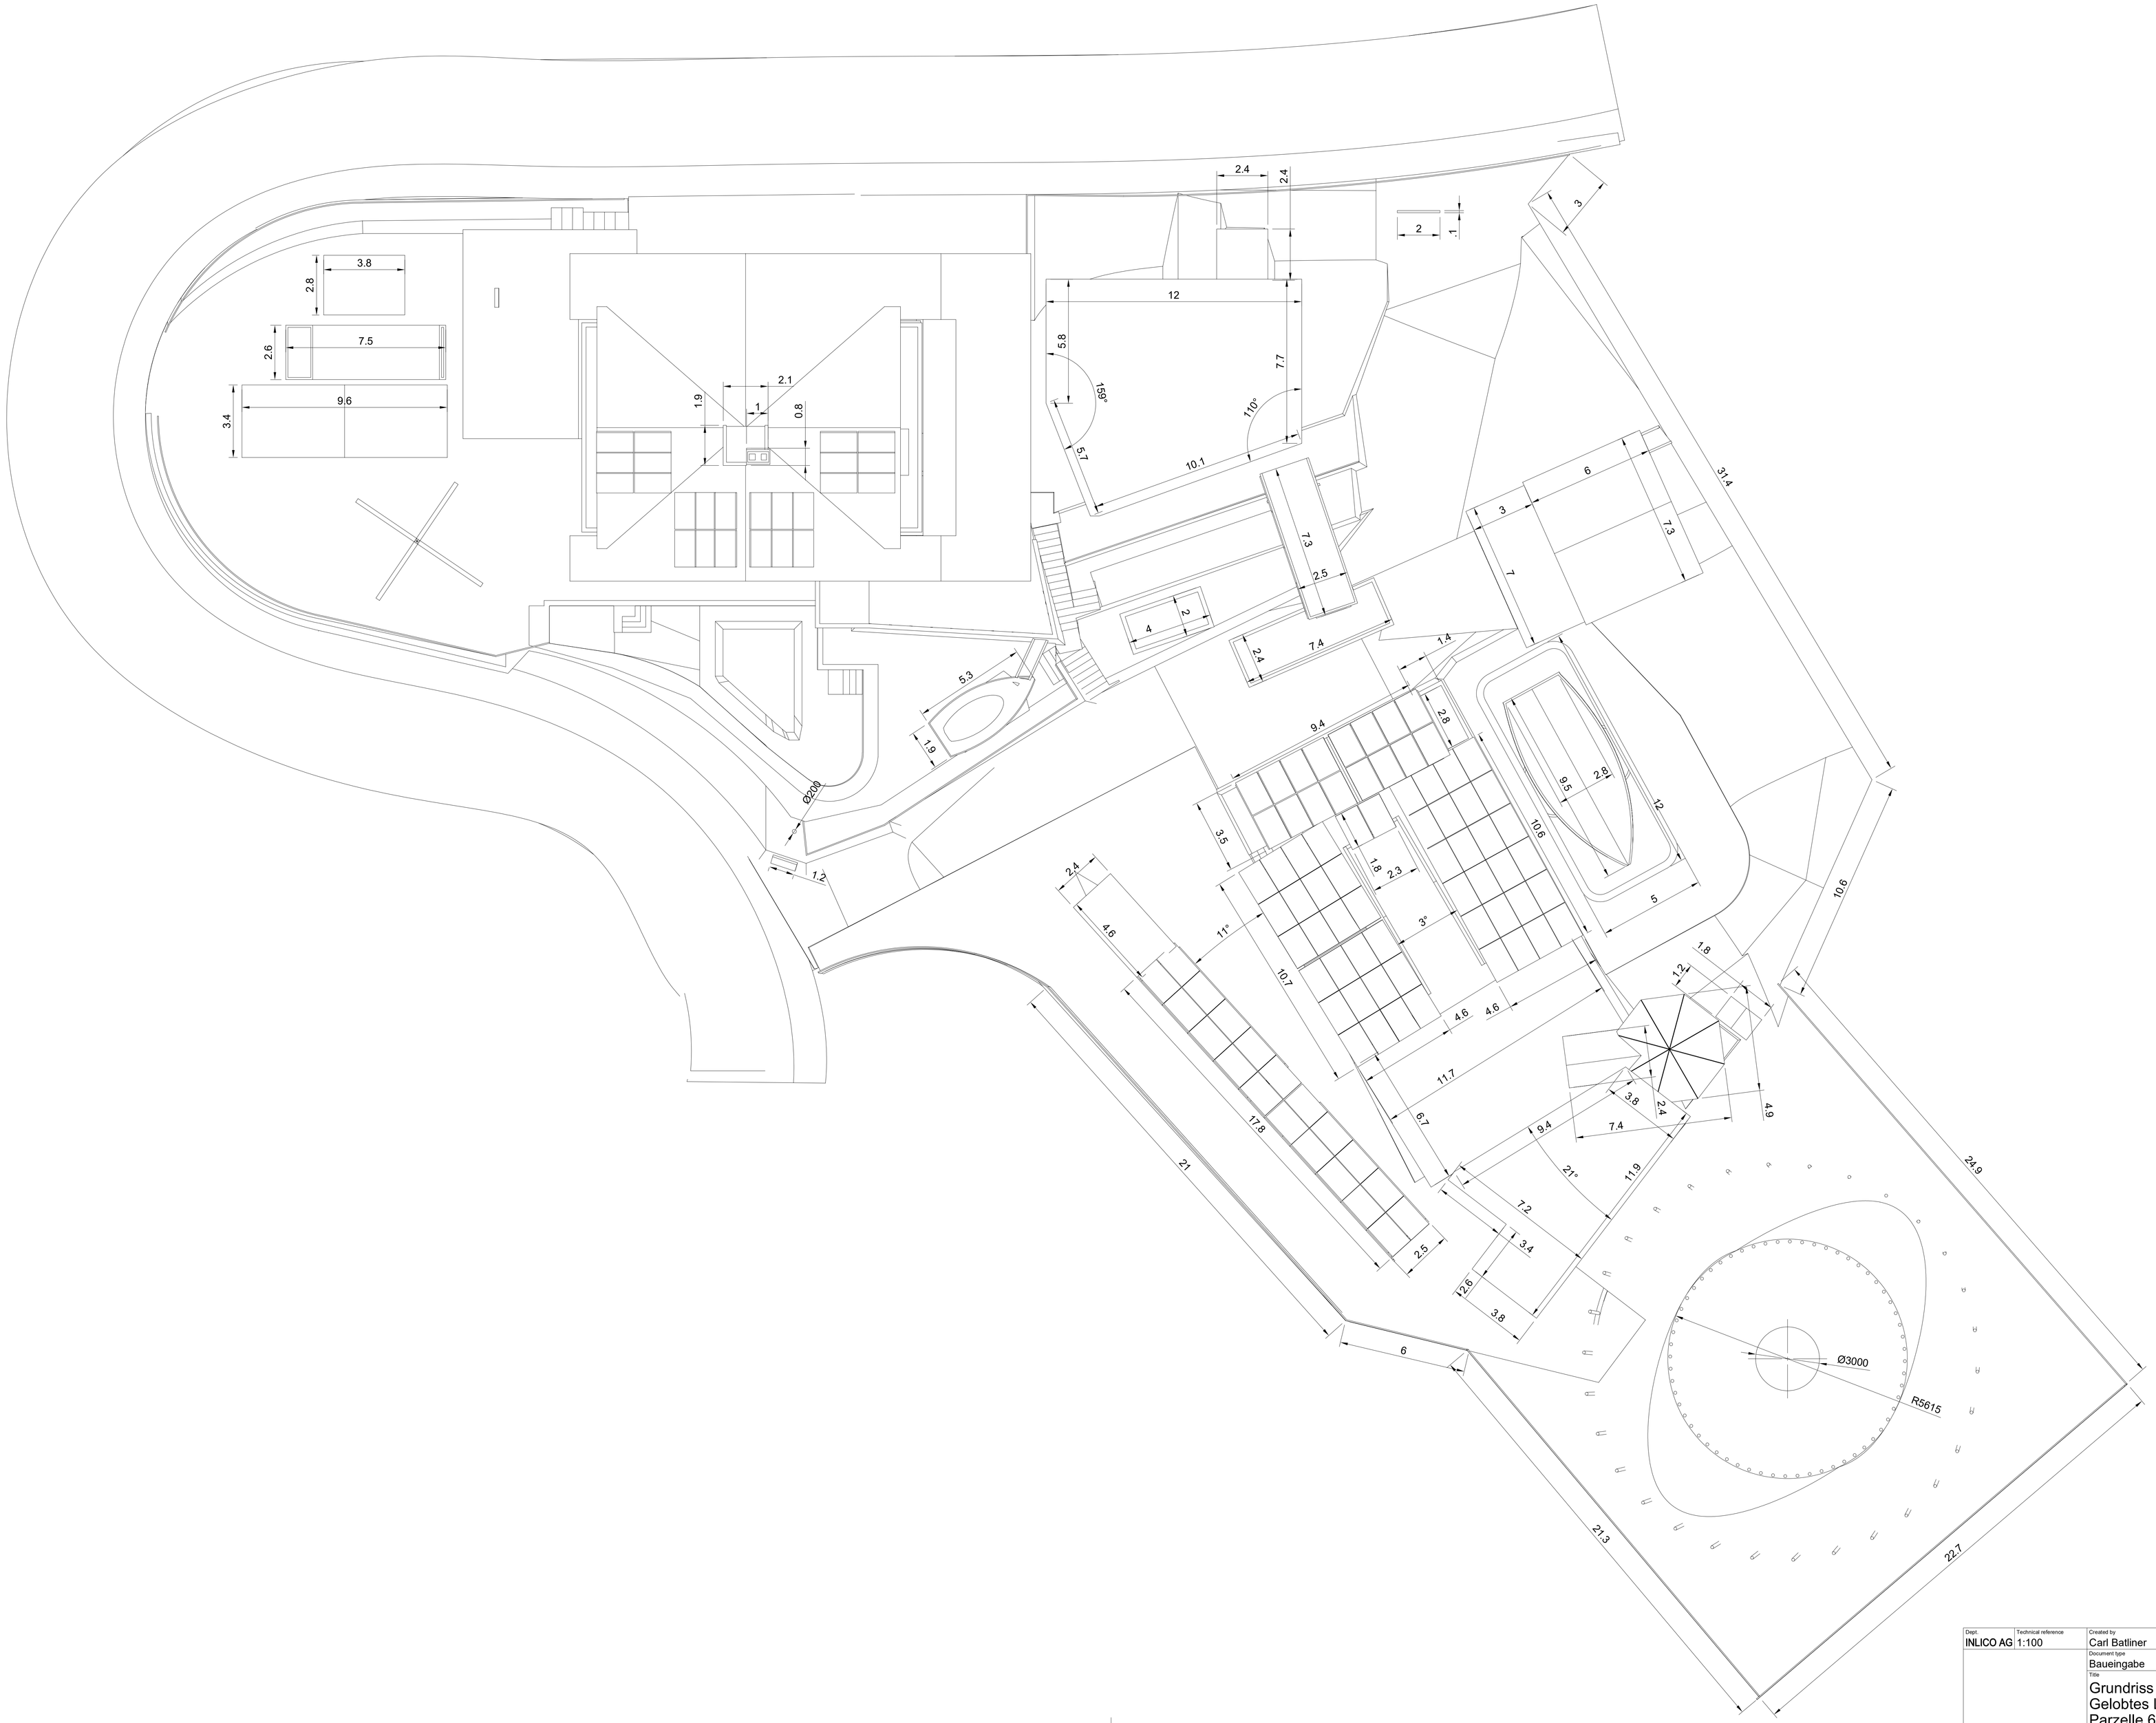

Dept.	Technical reference	Created by		Approved by
INLICO AG	1:100	Carl Batliner	15.04.2026	
		Document type: Baueingabe		Document status
		Title: Grundriss Gelobtes Land Parzelle 663 & 664		DWG No. 2
			Rev. E	Date of issue 15.04.2026
				Sheet 1/1